Proposed Floor Plan

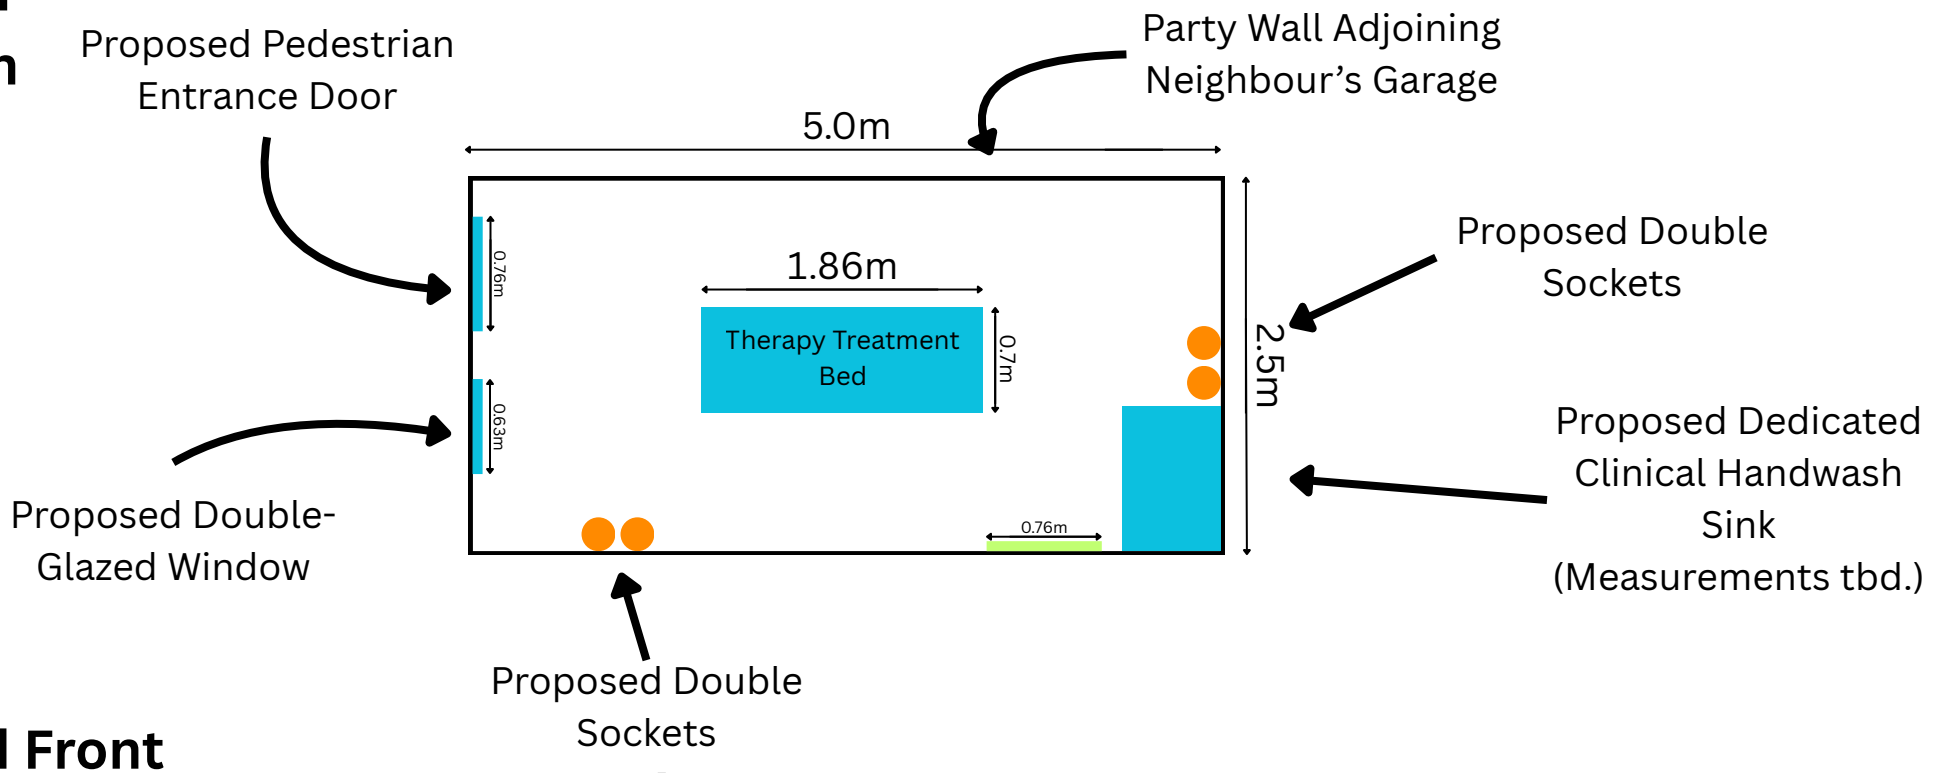

Proposed Front Elevation

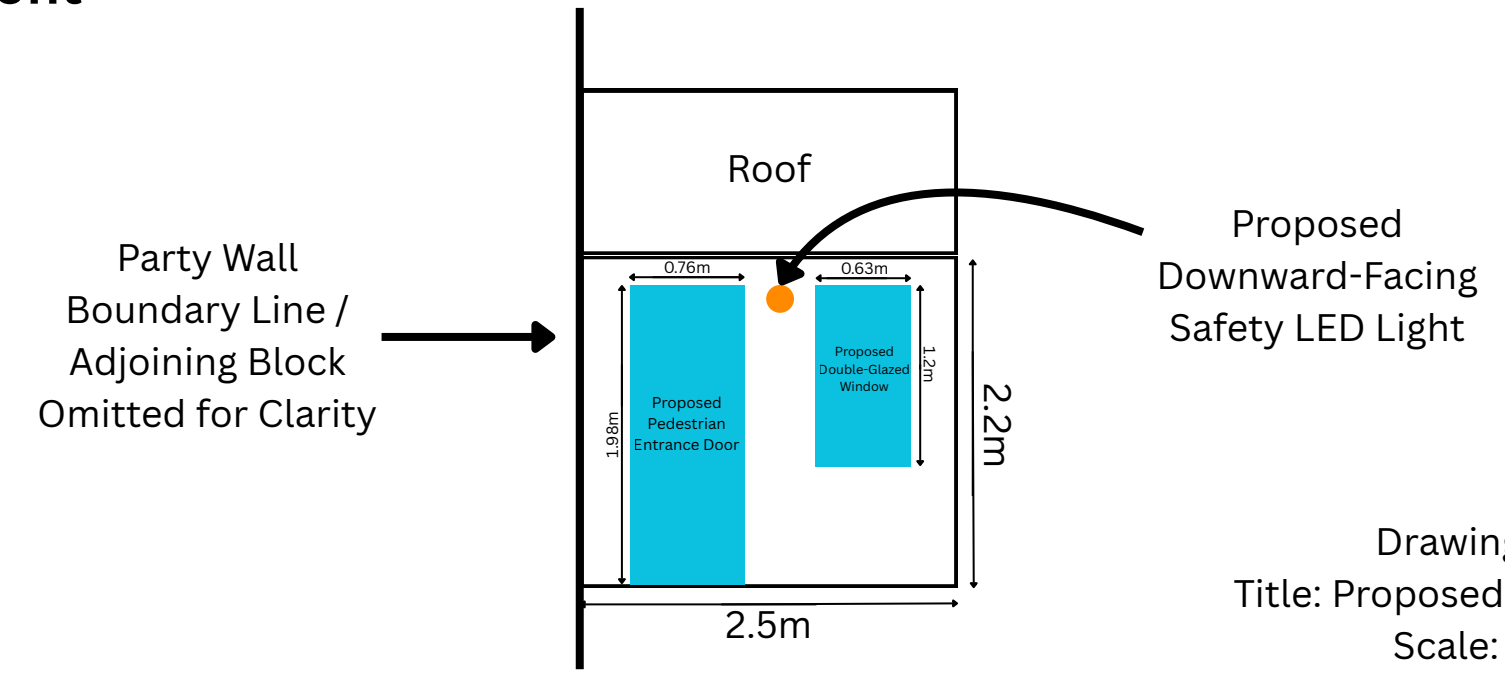

Drawing Ref: PR03
Title: Proposed Layout & Elevation
Scale: 1:50 @ A4