# Existing Floor Plan

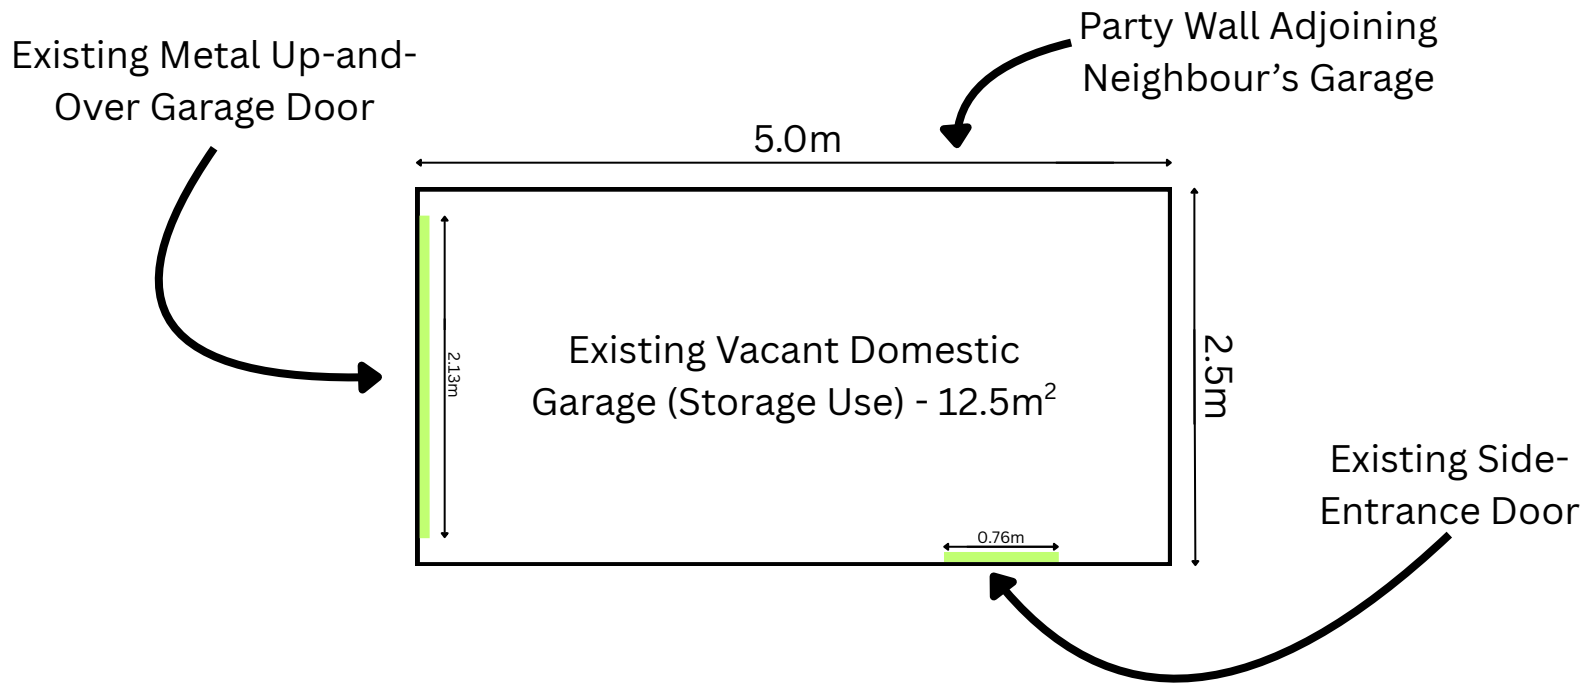


# Existing Front Elevation

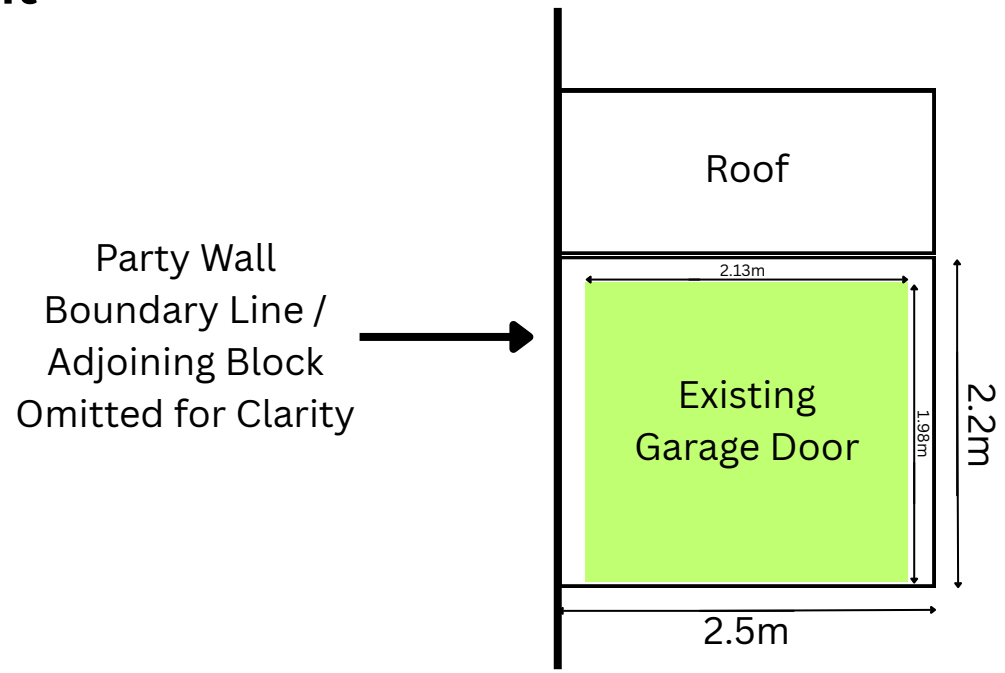


Drawing Ref: PR02
Title: Existing Layout & Elevation
Scale: 1:50 @ A4