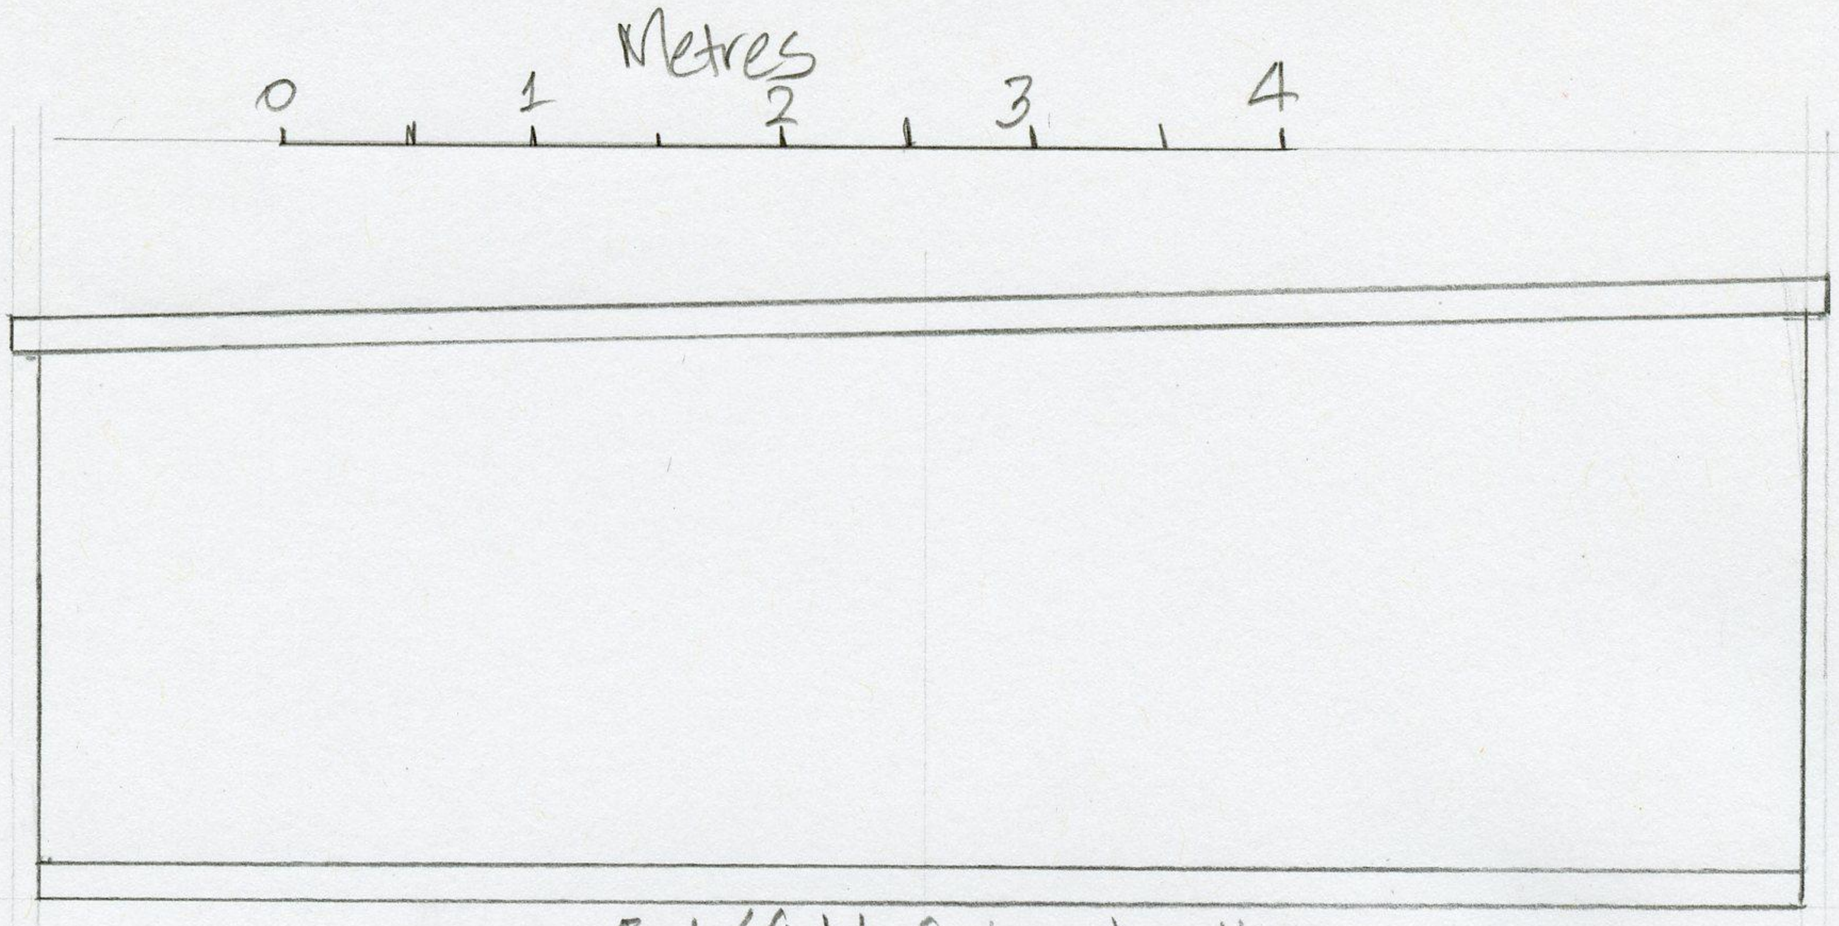

East / field-facing elevation

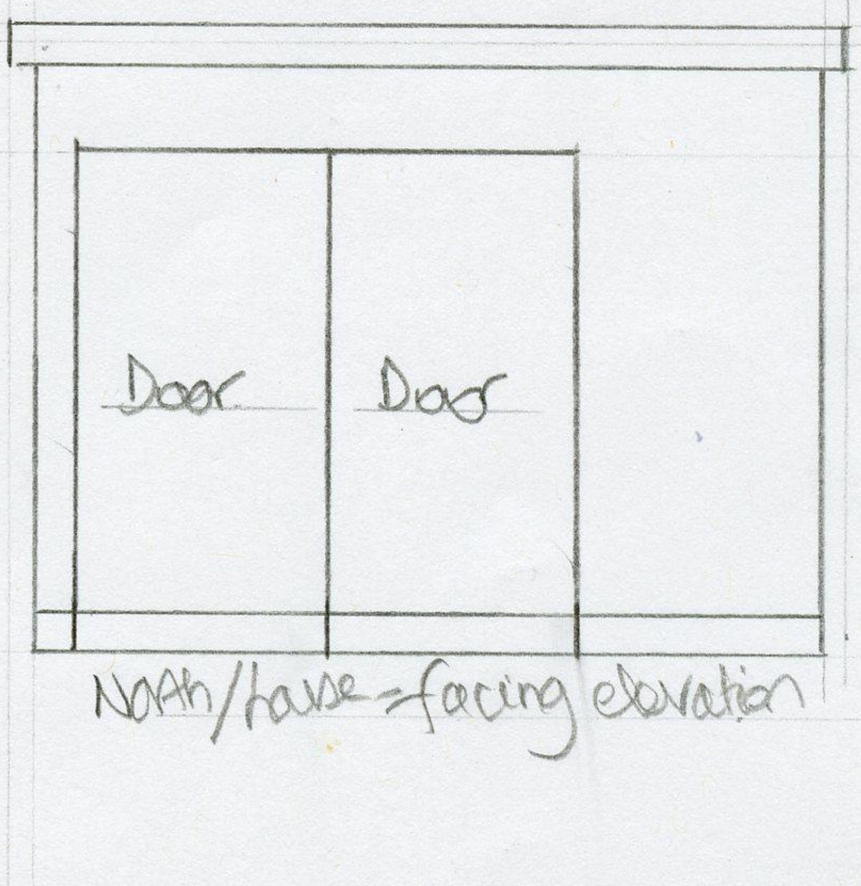

North / house-facing elevation



South / garden-facing elevation

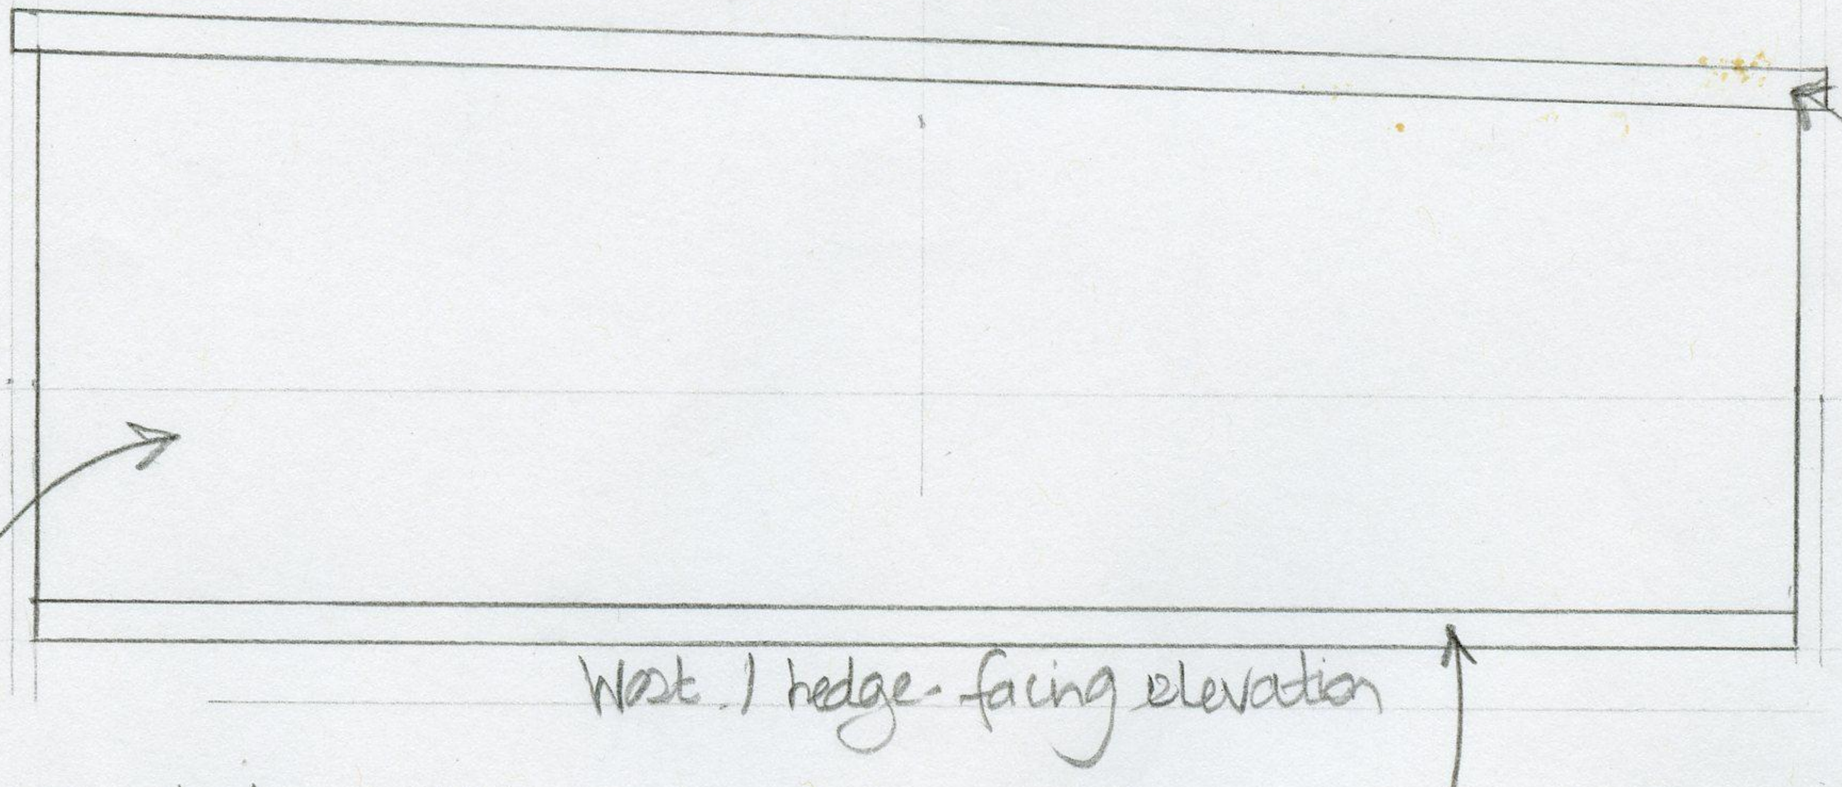

West / hedge-facing elevation

Vertical cedar timber cladding to all four elevations

Black powder-coated metal 'skirting' for protection against rodents

Dark grey rubberised roofing

Lower Ambion House 1 Lower Ambion Farm Ambion Lane Sutton Cheney Nuneaton CV13 0AD	Proposed new garden store (replacing existing greenhouse)	Elevations of proposed new store Scale 1 : 50 at A4 Drawing no. 3 of 4