Metres

0 1 2 3 4

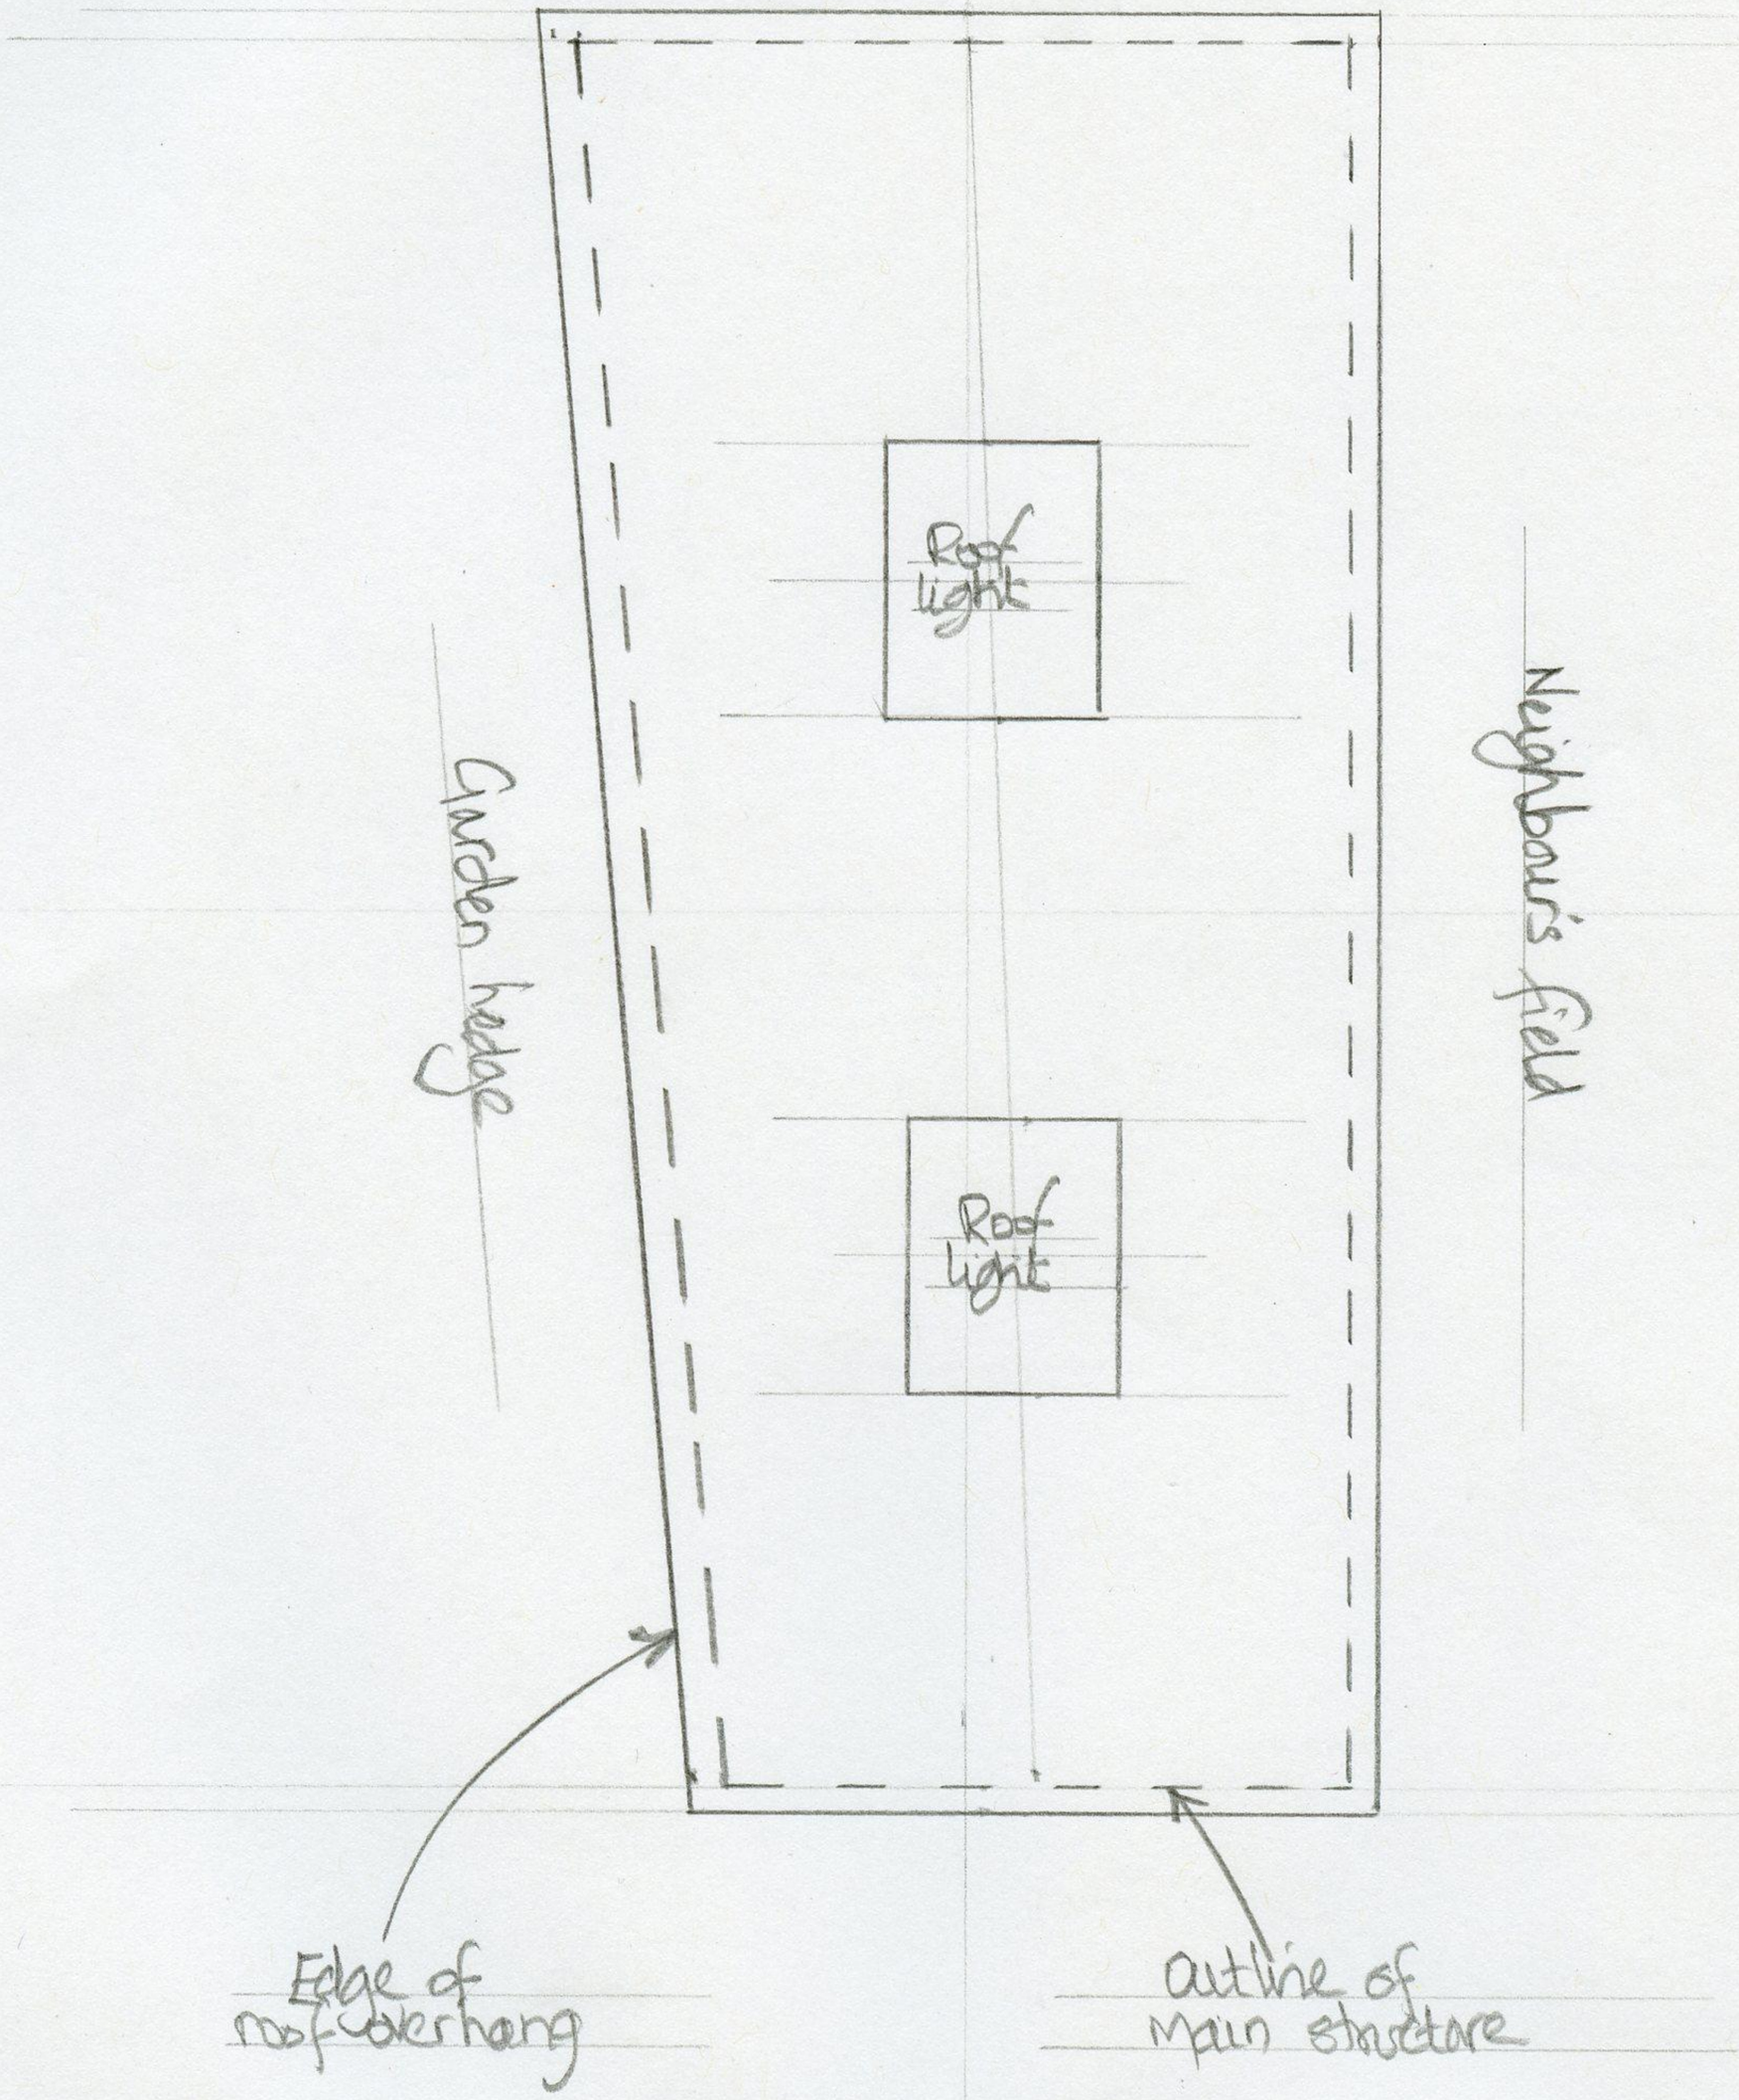

Lower Ambion House 1 Lower Ambion Farm Ambion Lane Sutton Cheney Nuneaton CV13 0AD	Proposed new garden store (replacing existing greenhouse)	Plan of Proposed new store Scale 1 : 50 at A4 Drawing no. 4 of 4