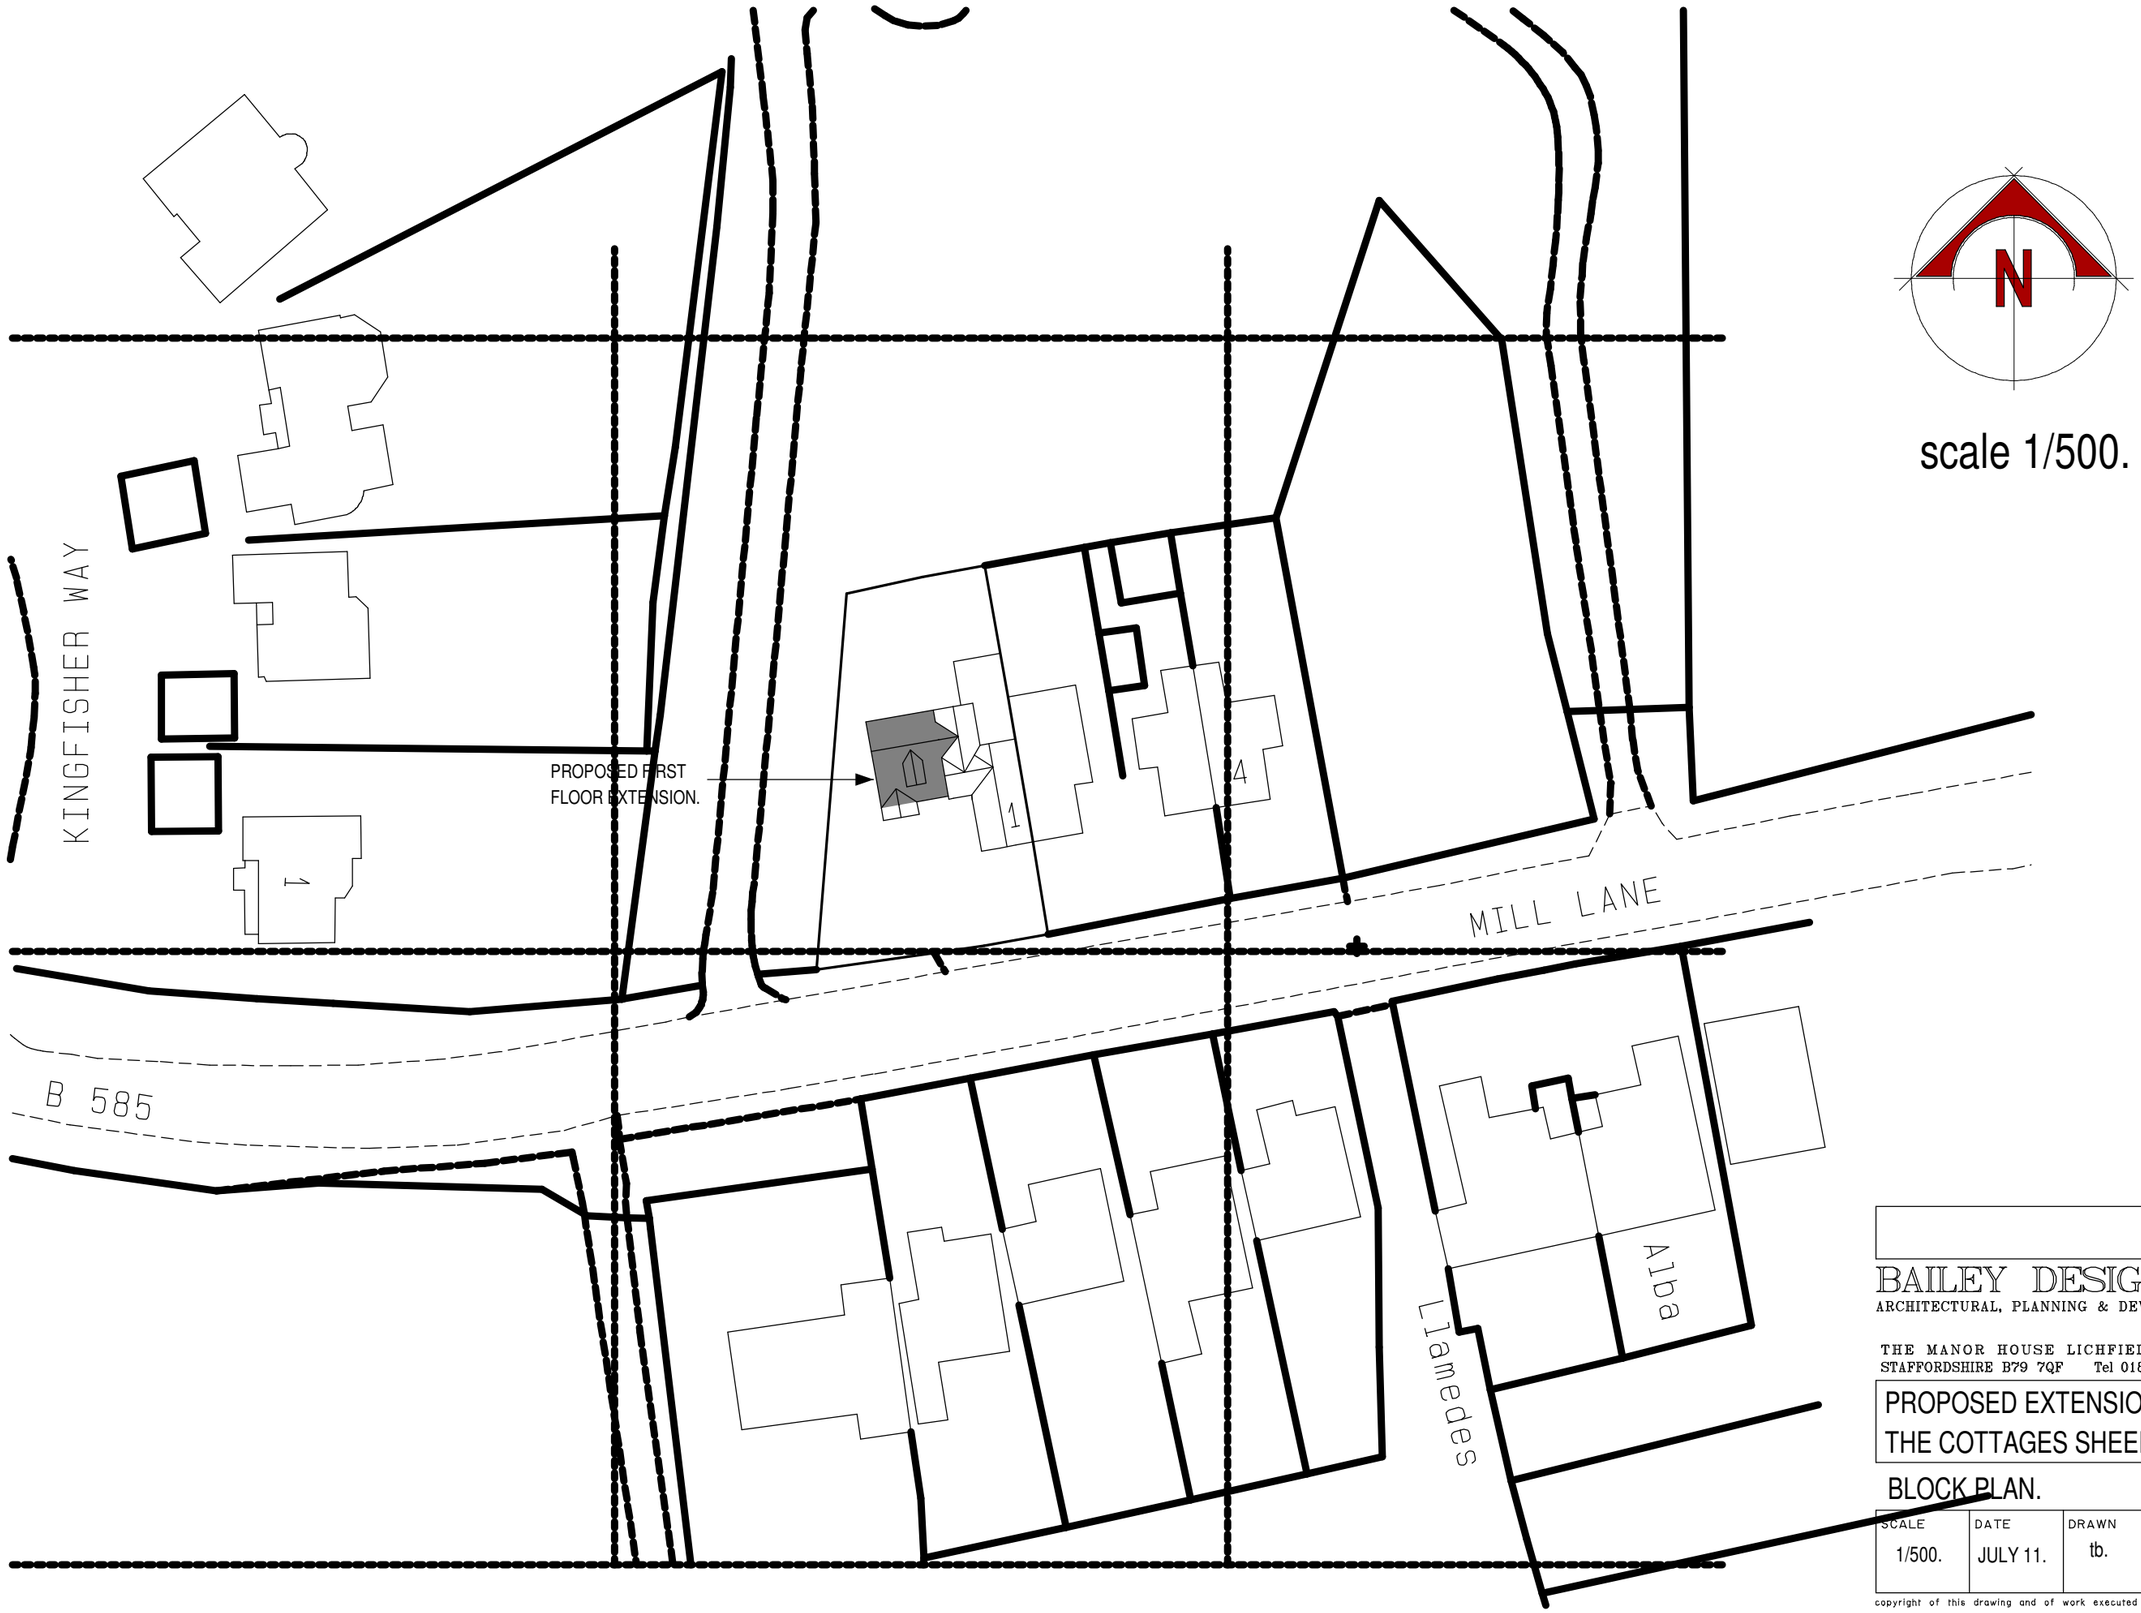

N

scale 1/500.

BAILEY DESIGN LIMITED
ARCHITECTURAL, PLANNING & DEVELOPMENT CONSULTANTS

THE MANOR HOUSE LICHFIELD STREET TAMWORTH
STAFFORDSHIRE B79 7QF Tel 01827 62251 Fax 01827 310513

PROPOSED EXTENSION AT No. 1,
THE COTTAGES SHEEPY PARVA.

BLOCK PLAN.

SCALE	DATE	DRAWN	JOB No.
1/500.	JULY 11.	tb.	9104/02

copyright of this drawing and of work executed from it remain the property of BDL