




East Elevation

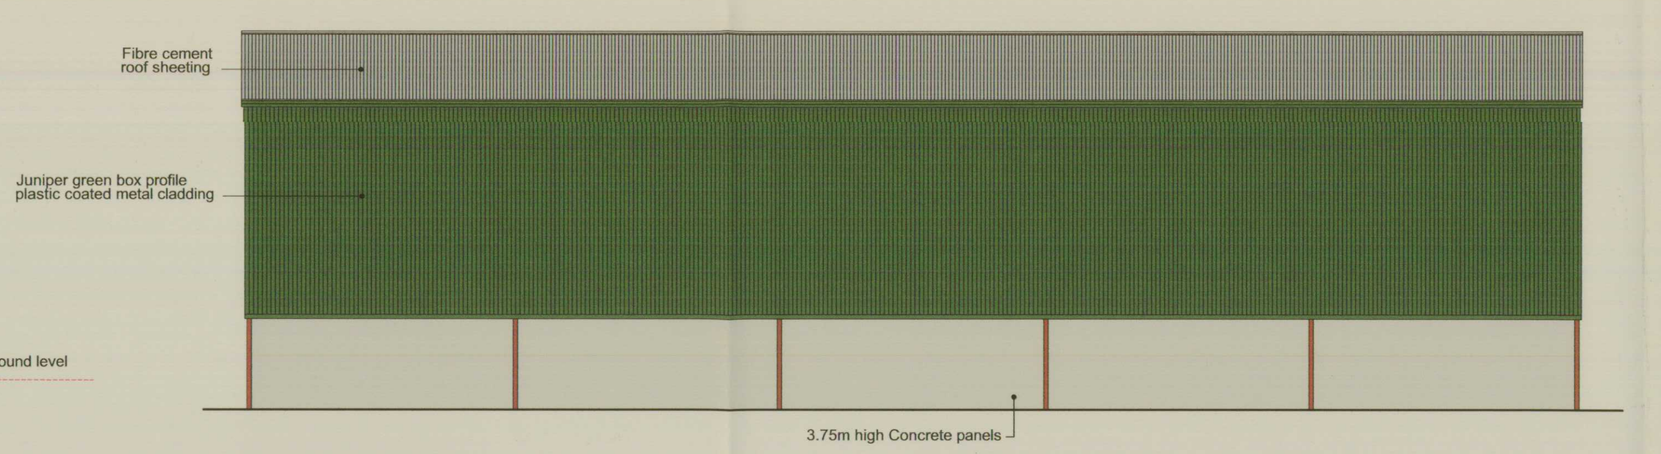


North Elevation

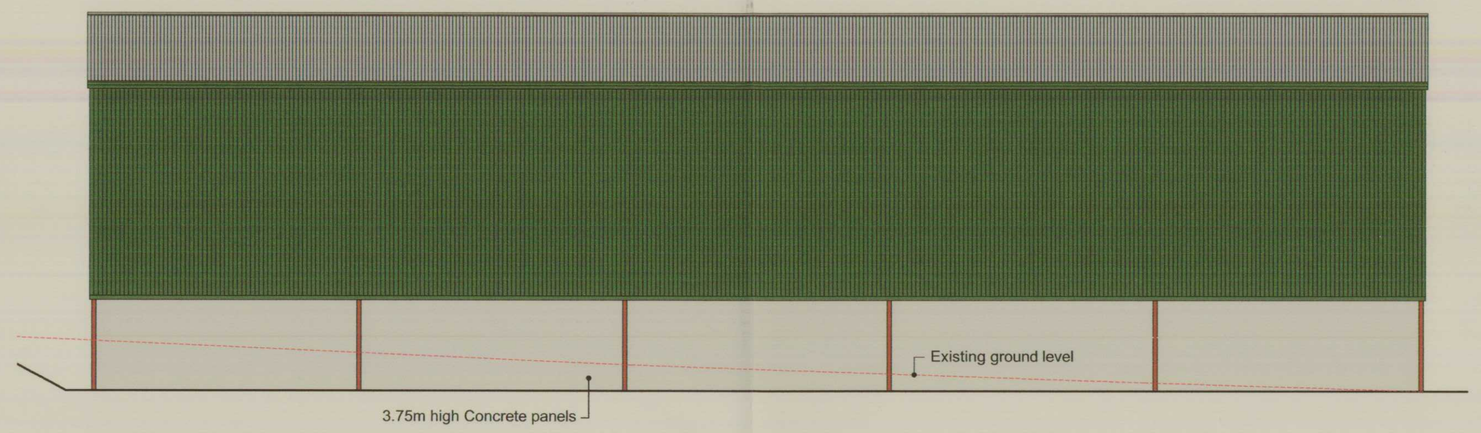


South Elevation

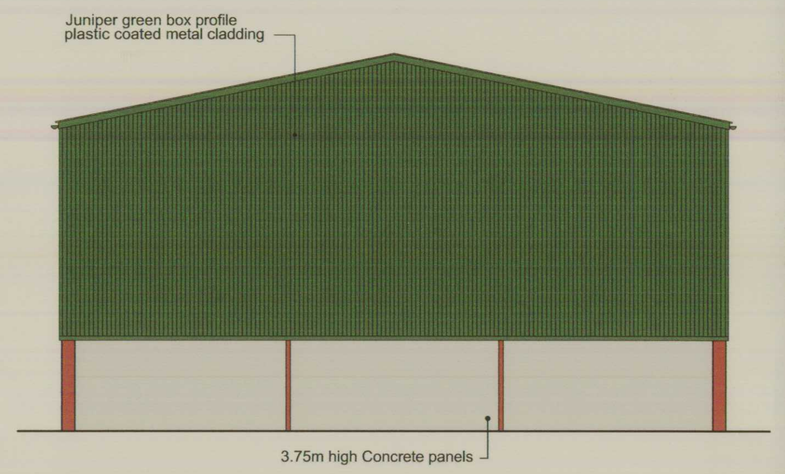


West Elevation

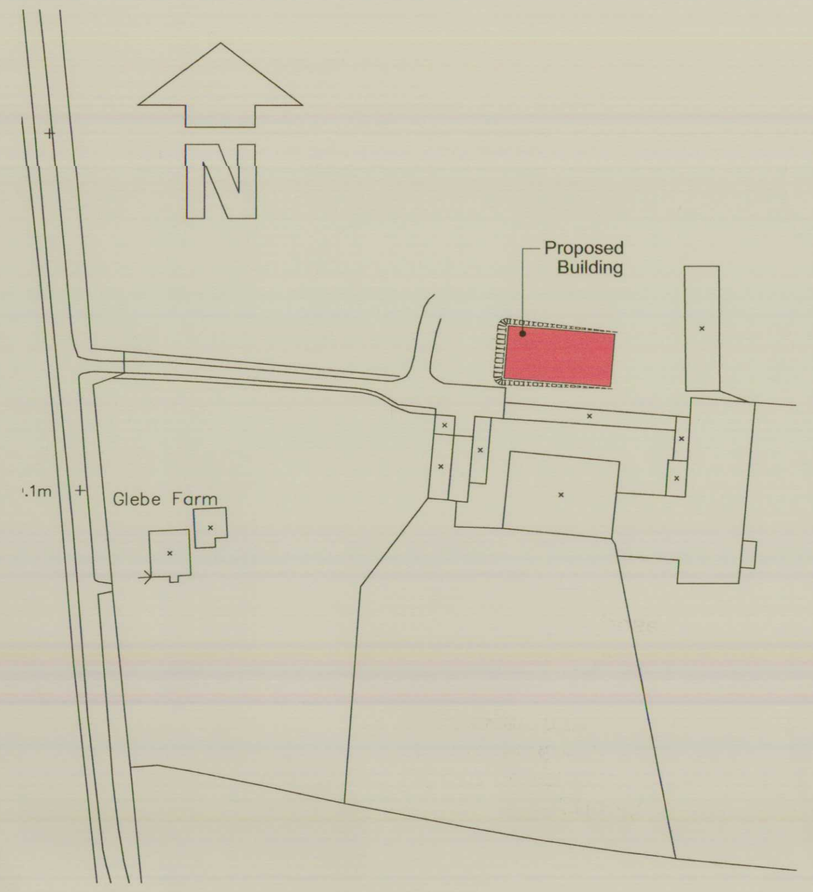

Location Plan 1:1250

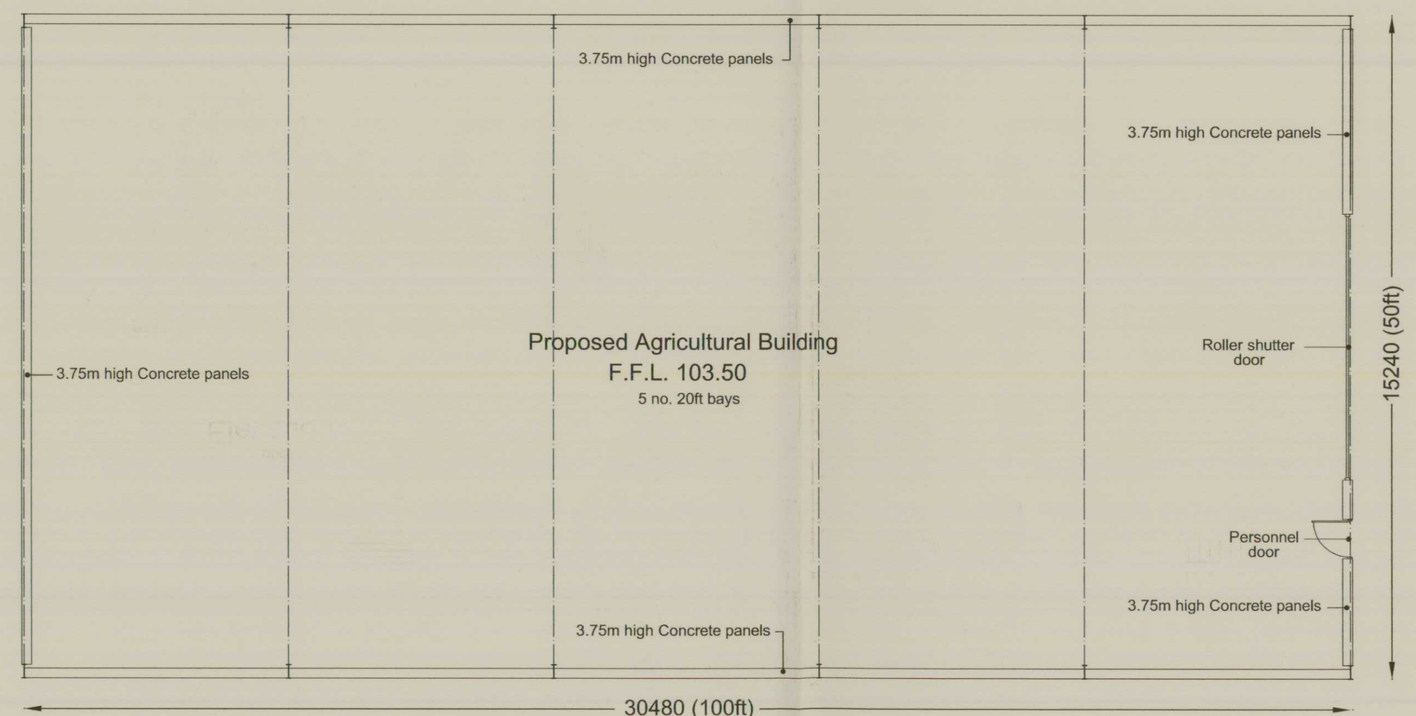

Plan

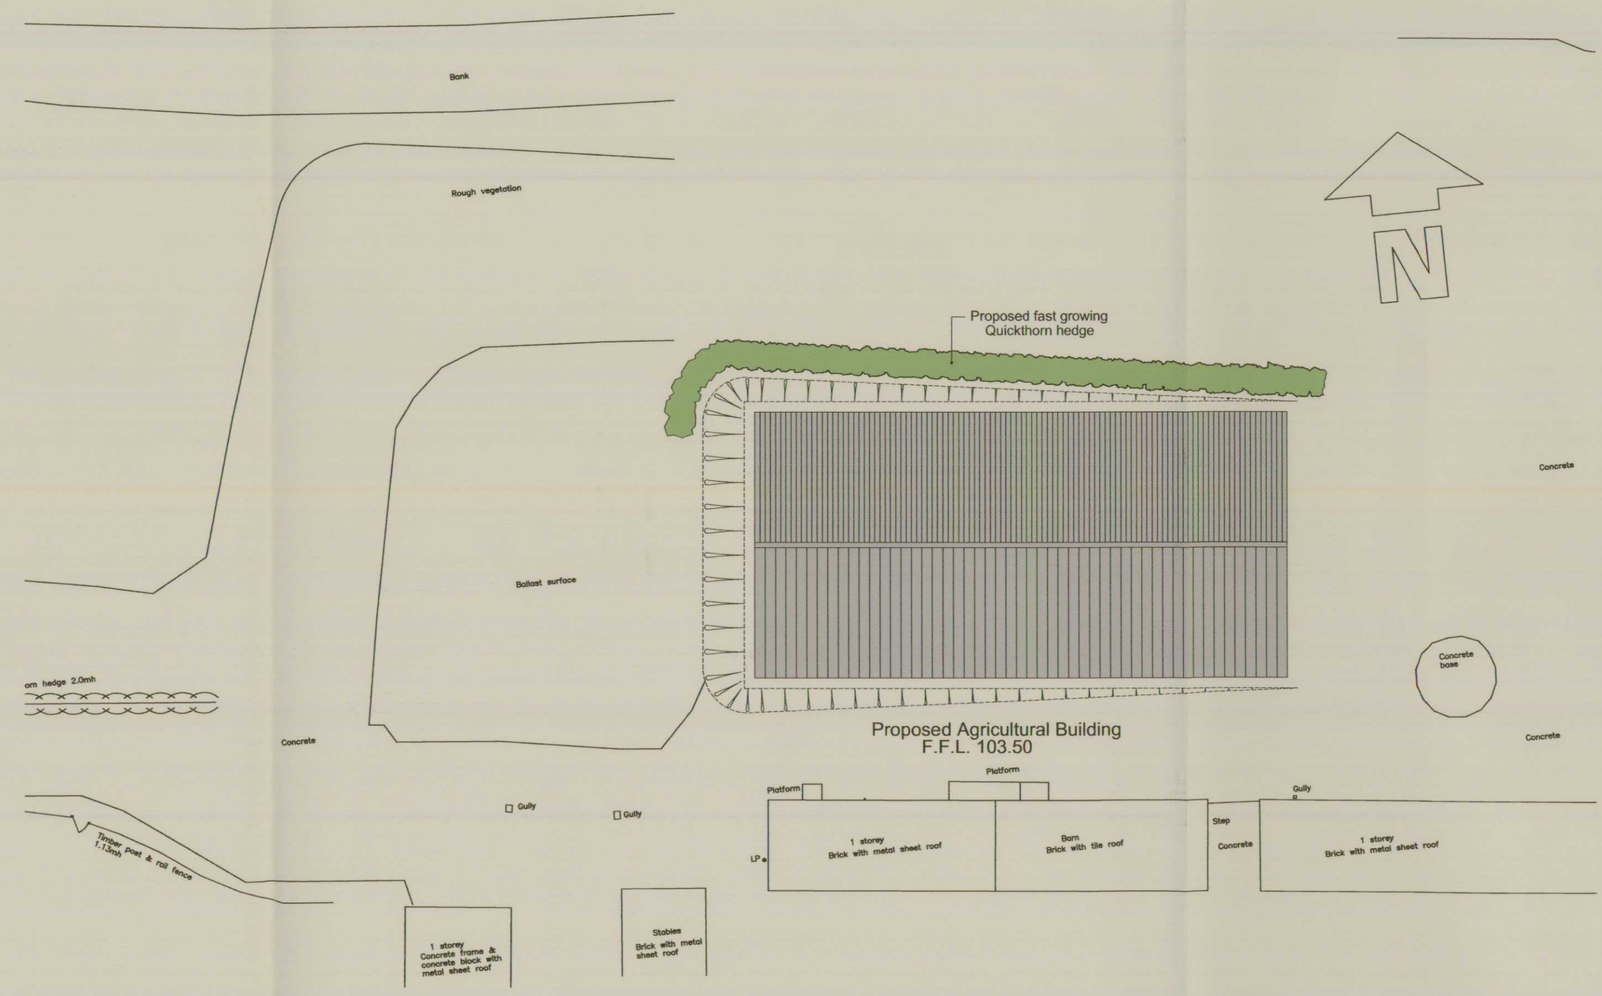

Site Plan 1:250

DEVELOPMENT SERVICES
28 MAY 2010
RECEIVED

Proposed Agricultural Building
Glebe Farm,
Kirkby Mallory,
Leicestershire.

Plans & Elevations As Proposed

WELLS MCFARLANE

Chartered Surveyors & Property Consultants

Eden House, 8 St. John's Business Park,
Rugby Road, Lutterworth,
Leicestershire, LE17 4HB
T: 01455 559030 F:01455 558529
E: info@wellsmcfarlane.co.uk

Reproduction from the Ordnance Survey map with the Permission of the Controller of HMSO Crown copyright reserved Licence No 100042400

Ref: WELLS001.038
SCALE: 1:50, 1:500
DATE: May 2010
DRAWING No: 8228/1A