



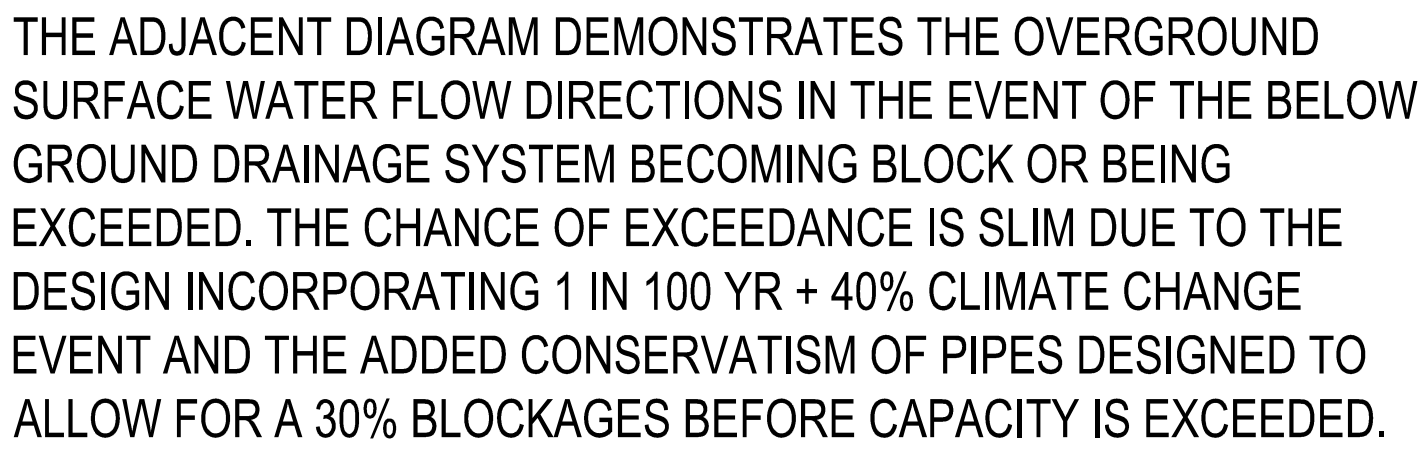

0
ELOW
HE
TO
DED.

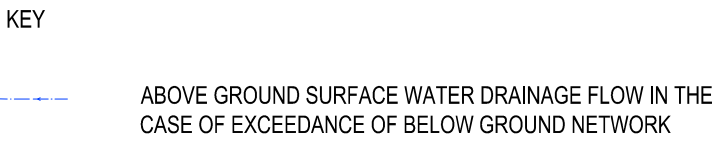

GENERAL NOTES

- | | | | | |
|--|--|--|--|--|
| | | | | |
| | | | | |
| | | | | |
| | | | | |
| | | | | |

Amendments

Project

HINCKLEY CDC AND ENDOSCOPY

Title

PROPOSED OVER GROUND SURFACE WATER DRAINAGE STRATGEY

Client _____



Work Stage STAGE 4
Technical Design RIBA

DETAILED DESIGN

Designed By	Director	Waterman Ref
RB	SS	WIE19849

Drawn By RL	Date JUNE 2023	Scales @ A1 1:200
----------------	-------------------	----------------------

Project	Originator	Functional	Spatial	Form	Discipline	Number	Revision
---------	------------	------------	---------	------	------------	--------	----------

19849-WIE-ZZ-XX-DR-D-93-001

File Path	C:\Users\BMR5\Downloads\
Revision	1:200
IE19849	
P01	