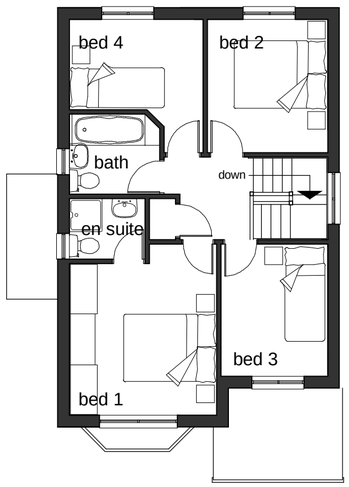

first floor



front elevation

side elevation

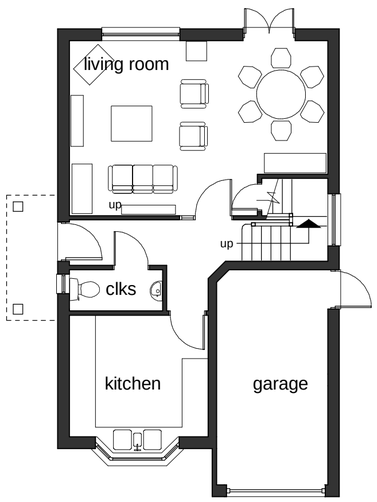

ground floor

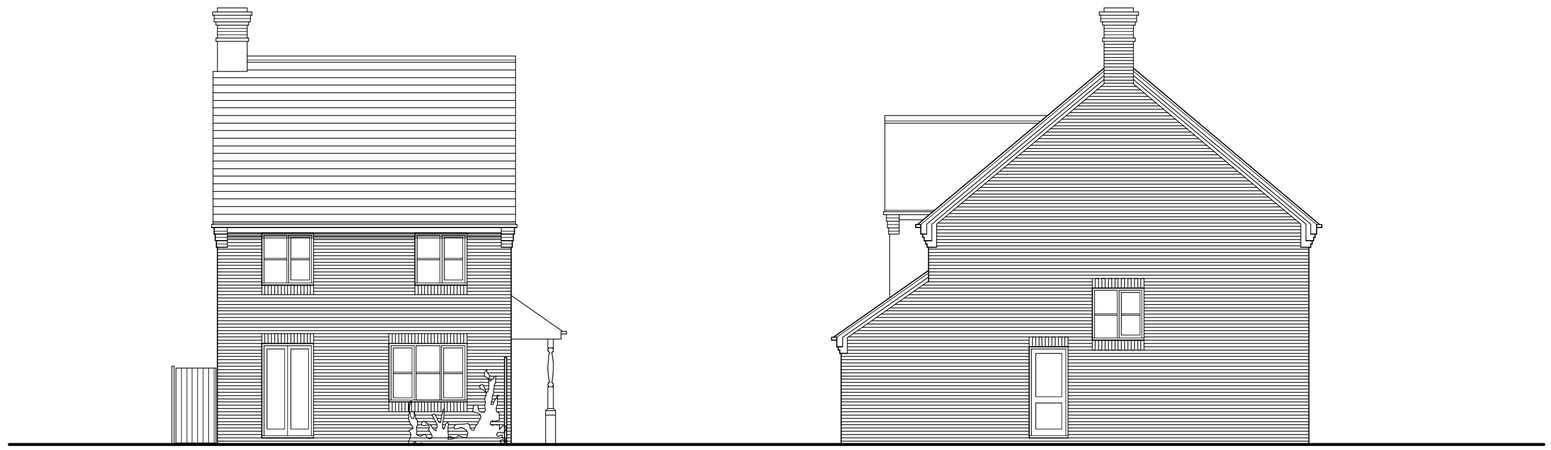

rear elevation

side elevation

gross internal floor area = 95.5m² (1028ft²)
excl garage

REVISIONS

A - porch roof shown on plans Nov 2007
B - front gable raised, chimney added Jan 2008
C - front bay window added Feb 2008
D - front bay window altered Feb 2008

S A V A G E H A Y W A R D
A R C H I T E C T S
19 Station Rd Hinckley, Leicstershire, LE10 1AW, 01455 635665, FAX- 01455 618971

Client	Kilpatrick Developments Ltd		
Project	residential development 5 Sunny Hill, Burbage		
Drawing	house type - plot 1		Drawing No
Auth	JRH	Date	Oct 2007
Scale	1 : 100	Job No	07 04
			05D

THIS DRAWING IS THE COPYRIGHT OF SAVAGE HAYWARD REPRODUCTION IN ANY FORM OF WHOLE OR PART IS FORBIDDEN WITHOUT PRIOR WRITTEN PERMISSION OF THE COPYRIGHT HOLDER DO NOT SCALE FROM DRAWING AND ONLY FIGURE DIMENSIONS ARE TO BE USED

PDF created with pdfFactory Pro trial version www.software-partners.co.uk