

OLPLAN

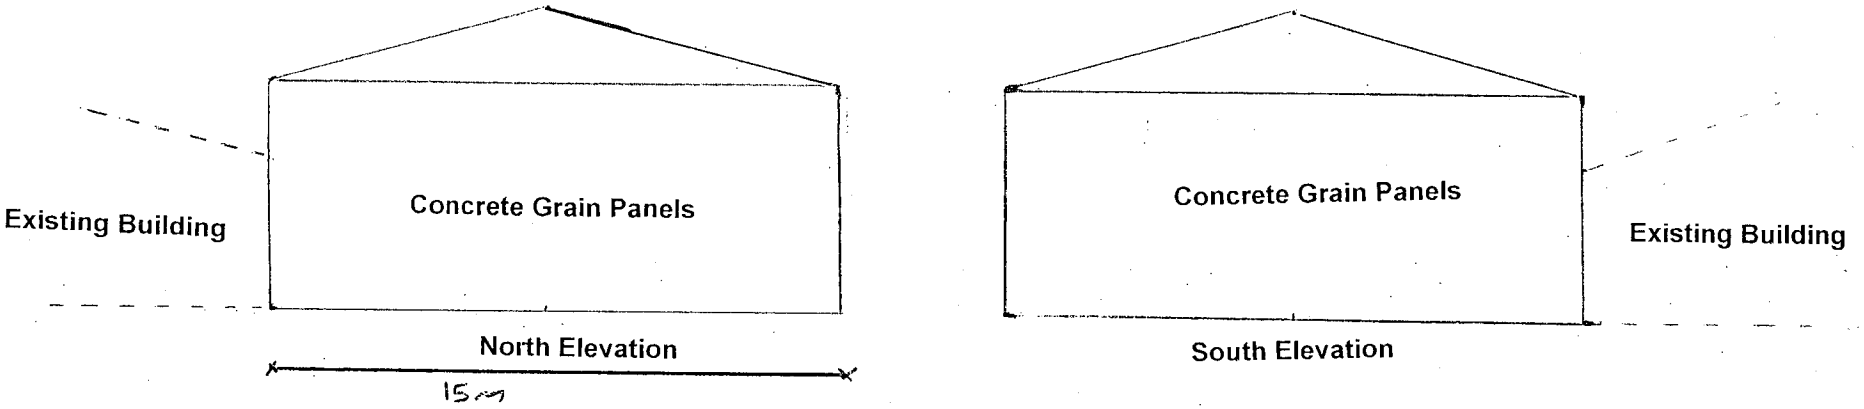

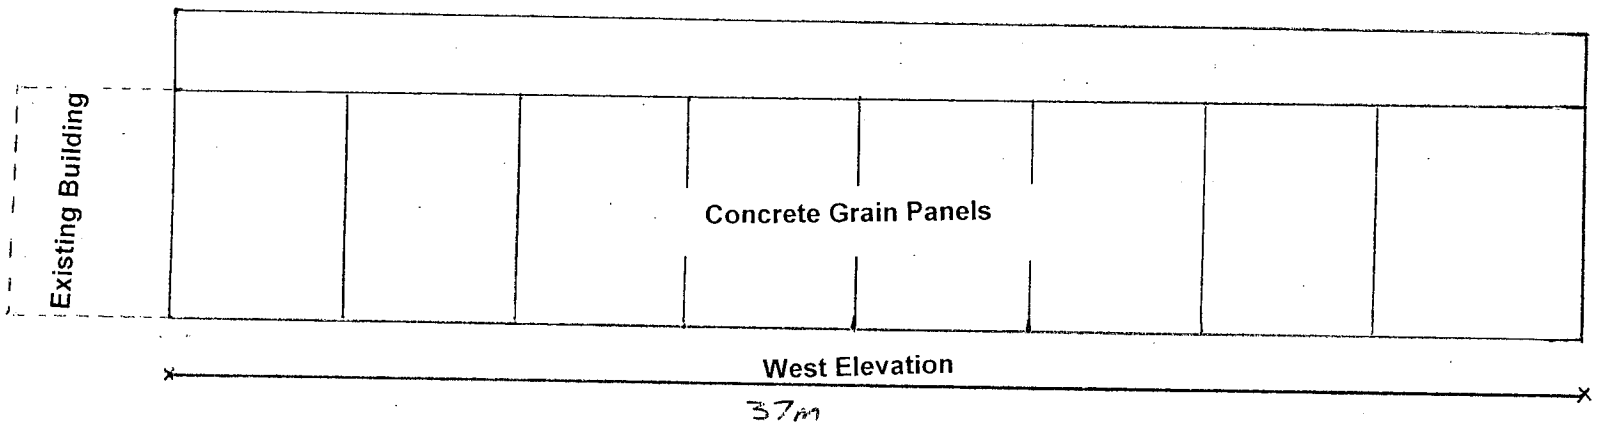

Proposed agricultural storage building
Wykin Hall Farm
Scale 1:200

