


11/00725/FUL
DCPLAN
JC

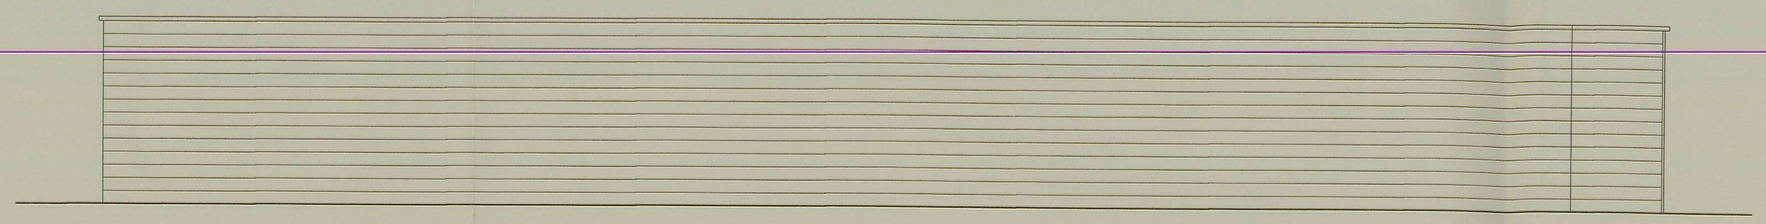


View On Arrow C, Scale 1:50

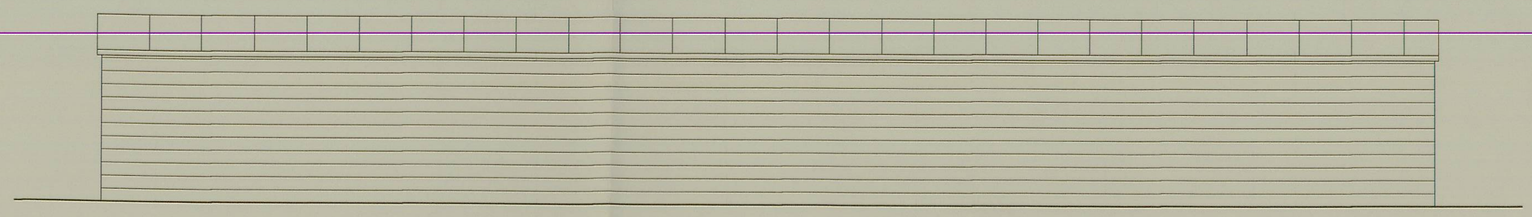


View On Arrow B Scale 1:50

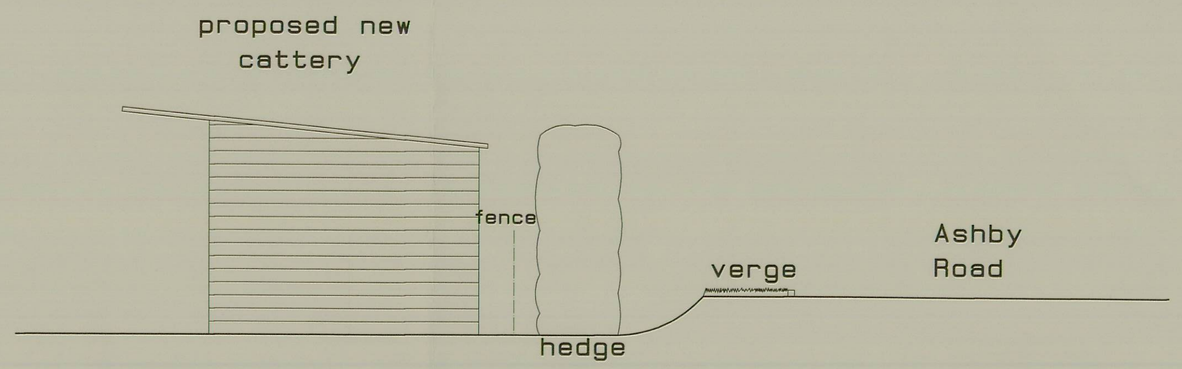

View On Section AA, scale 1:50

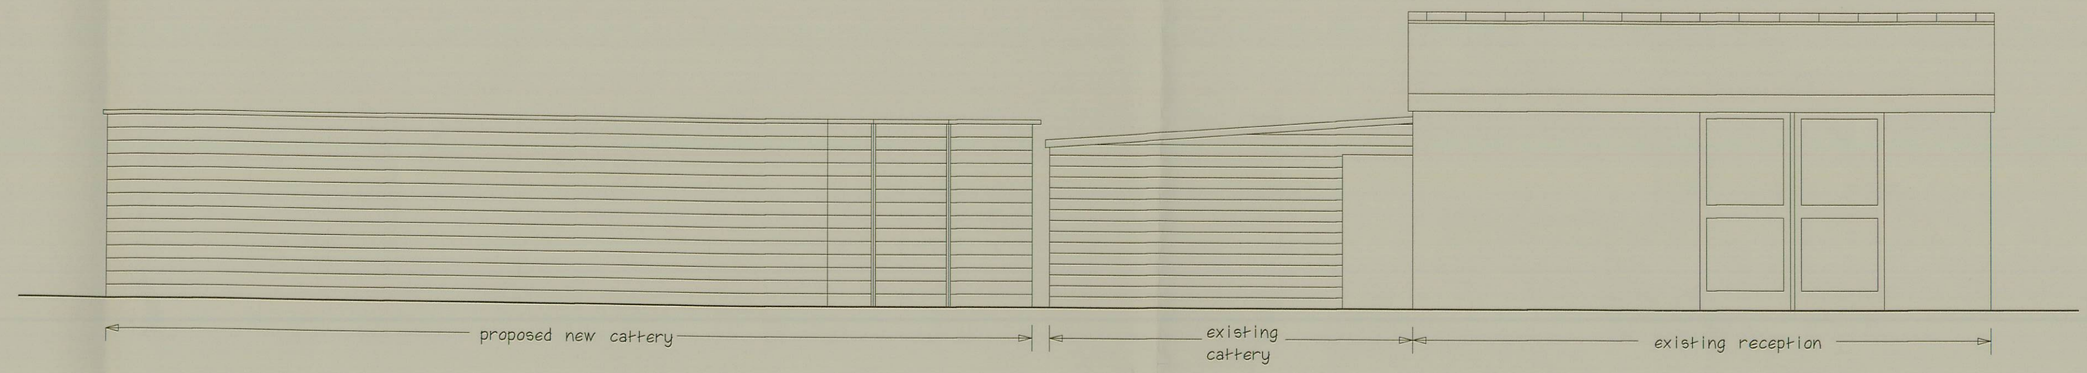

View On Arrow D, Scale 1:50

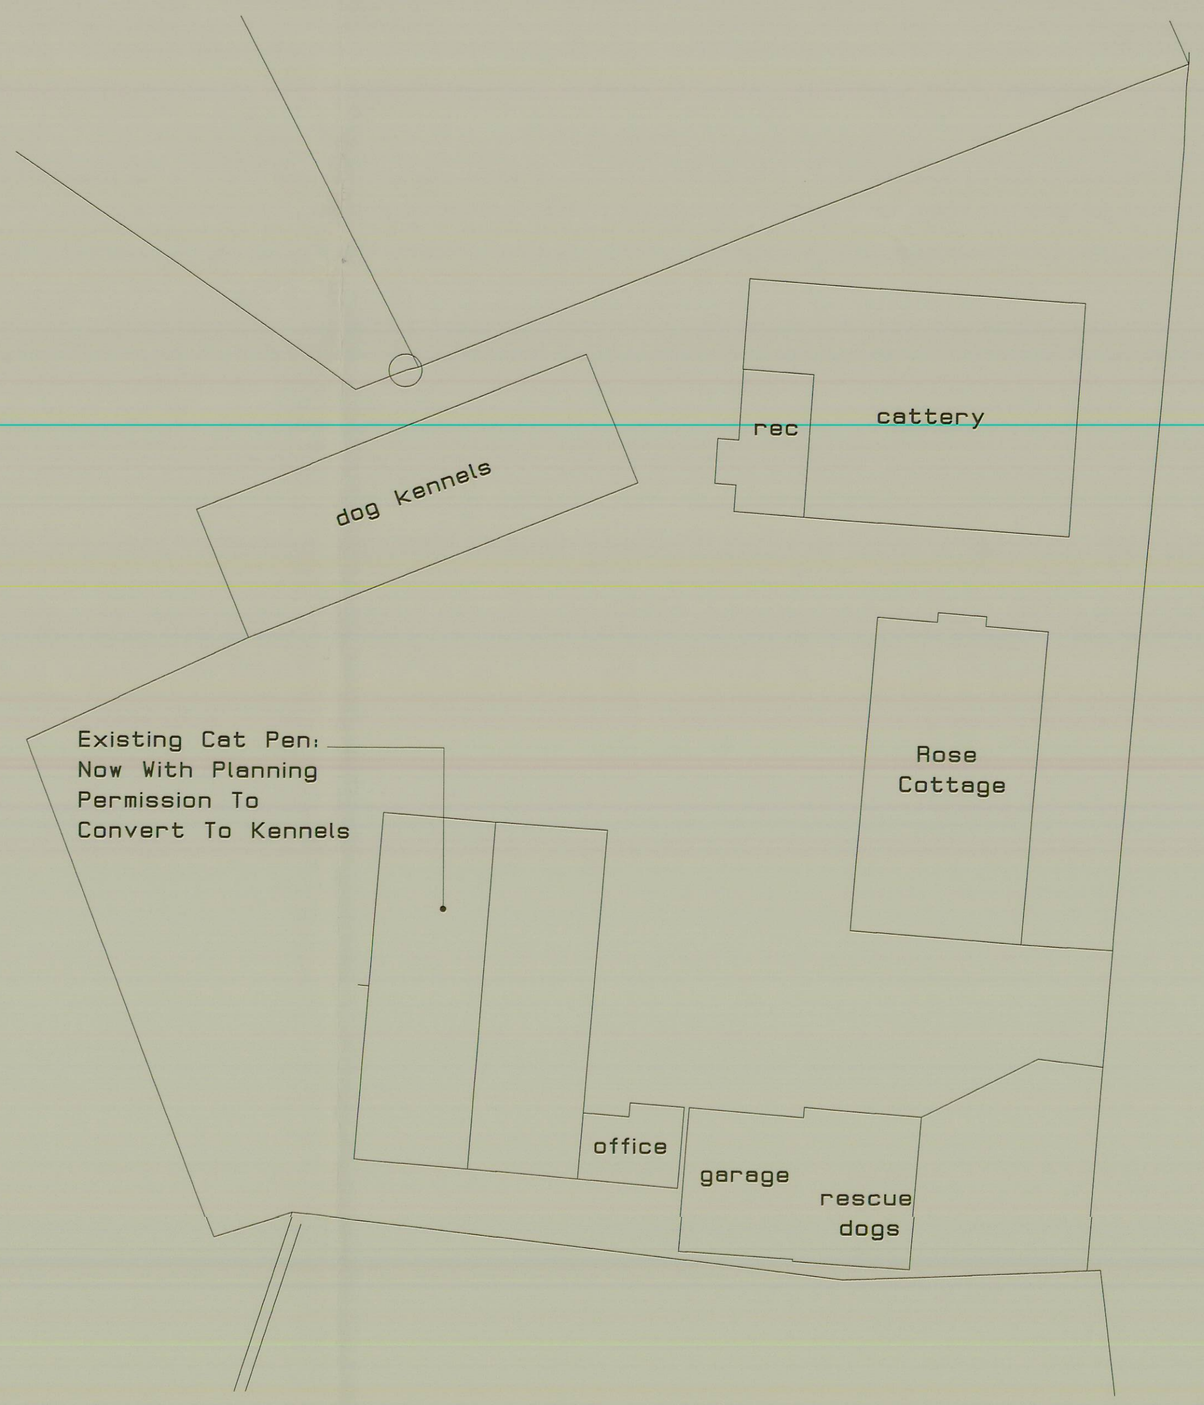

Existing Site Layout 1:200



CLIENT
Mrs M Kirkland

JOB TITLE
Rose Cottage
Ashby Rd
Stapleton
LE9 8JF

DRAWING TITLE
24 Proposed Cat Pens

SCALE	DATE	DRAWN BY
1:200 & 1:50	July 2011	D Wilkinson A Moore

DRG NO
4278 - 0188