

existing front elevation



proposed front elevation

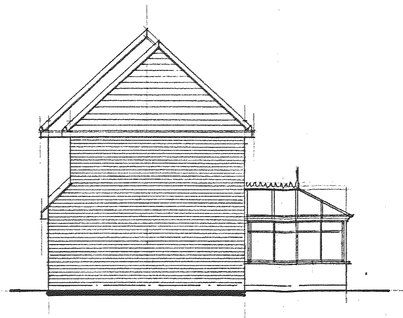

prop: side elev to garden

3 METRES ROAD TO ARMADA COURT.
THERE IS NO TERRACE POSSIBILITIES.

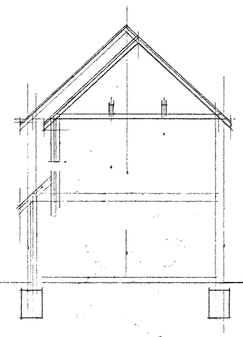

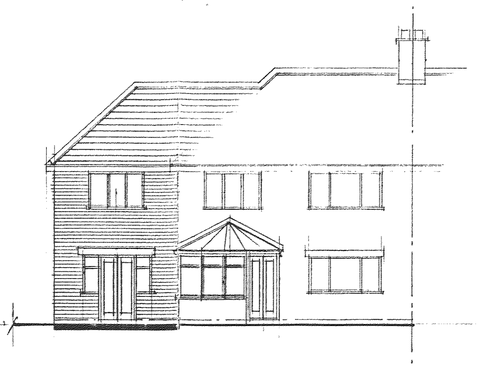

proposed rear elevation

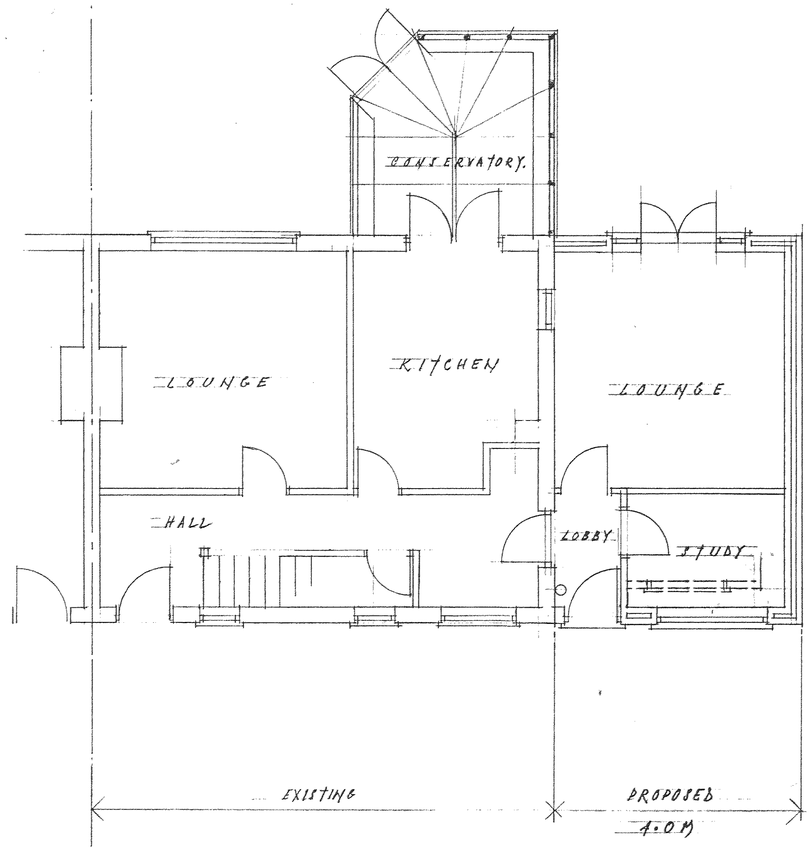

GROUND FLOOR

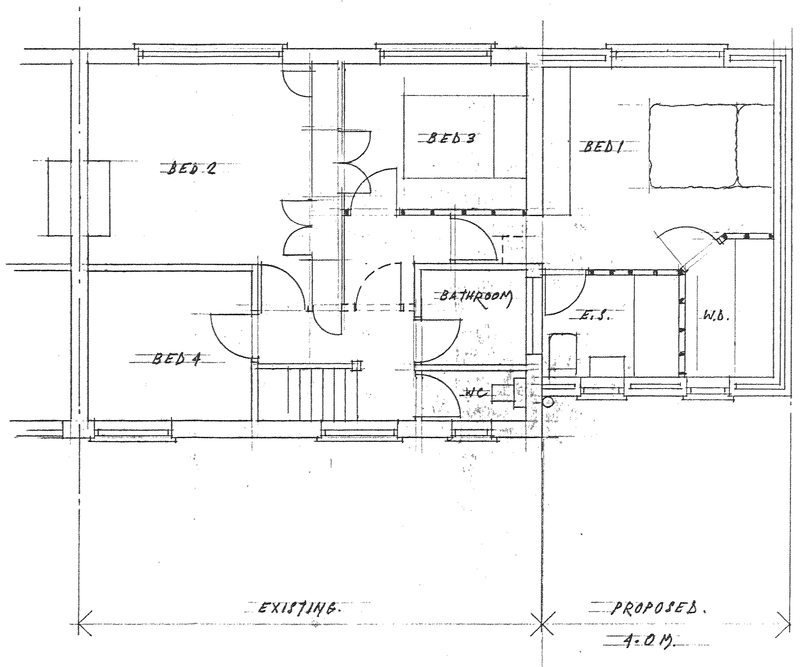

FIRST FLOOR

NOTES:
All dimensions must be checked on site and not scaled from this drawing.

A		
	Date	Revisions

© copyright

DEVELOPMENT SERVICES
10 APR 2008
RECEIVED

Client
MR PAUL MARTIN.

Job Title
15, JOHN NICHOLS ST
HINCKLEY,
LEICS.

Drawing Title
PROPOSED EXTENSION
TO THE SIDE OF
SEMI - DETACHED HOUSE.

0771 5295294.

Scale 1:50 & 1:100

Date APRIL 2008 | Drawn by S. Wilkinson.

PP. 434214

Drg. No. 4127 | Rev.

JOHN E. WRIGHT 526657

3 copies.

594 x 841mm A1