Plan 1

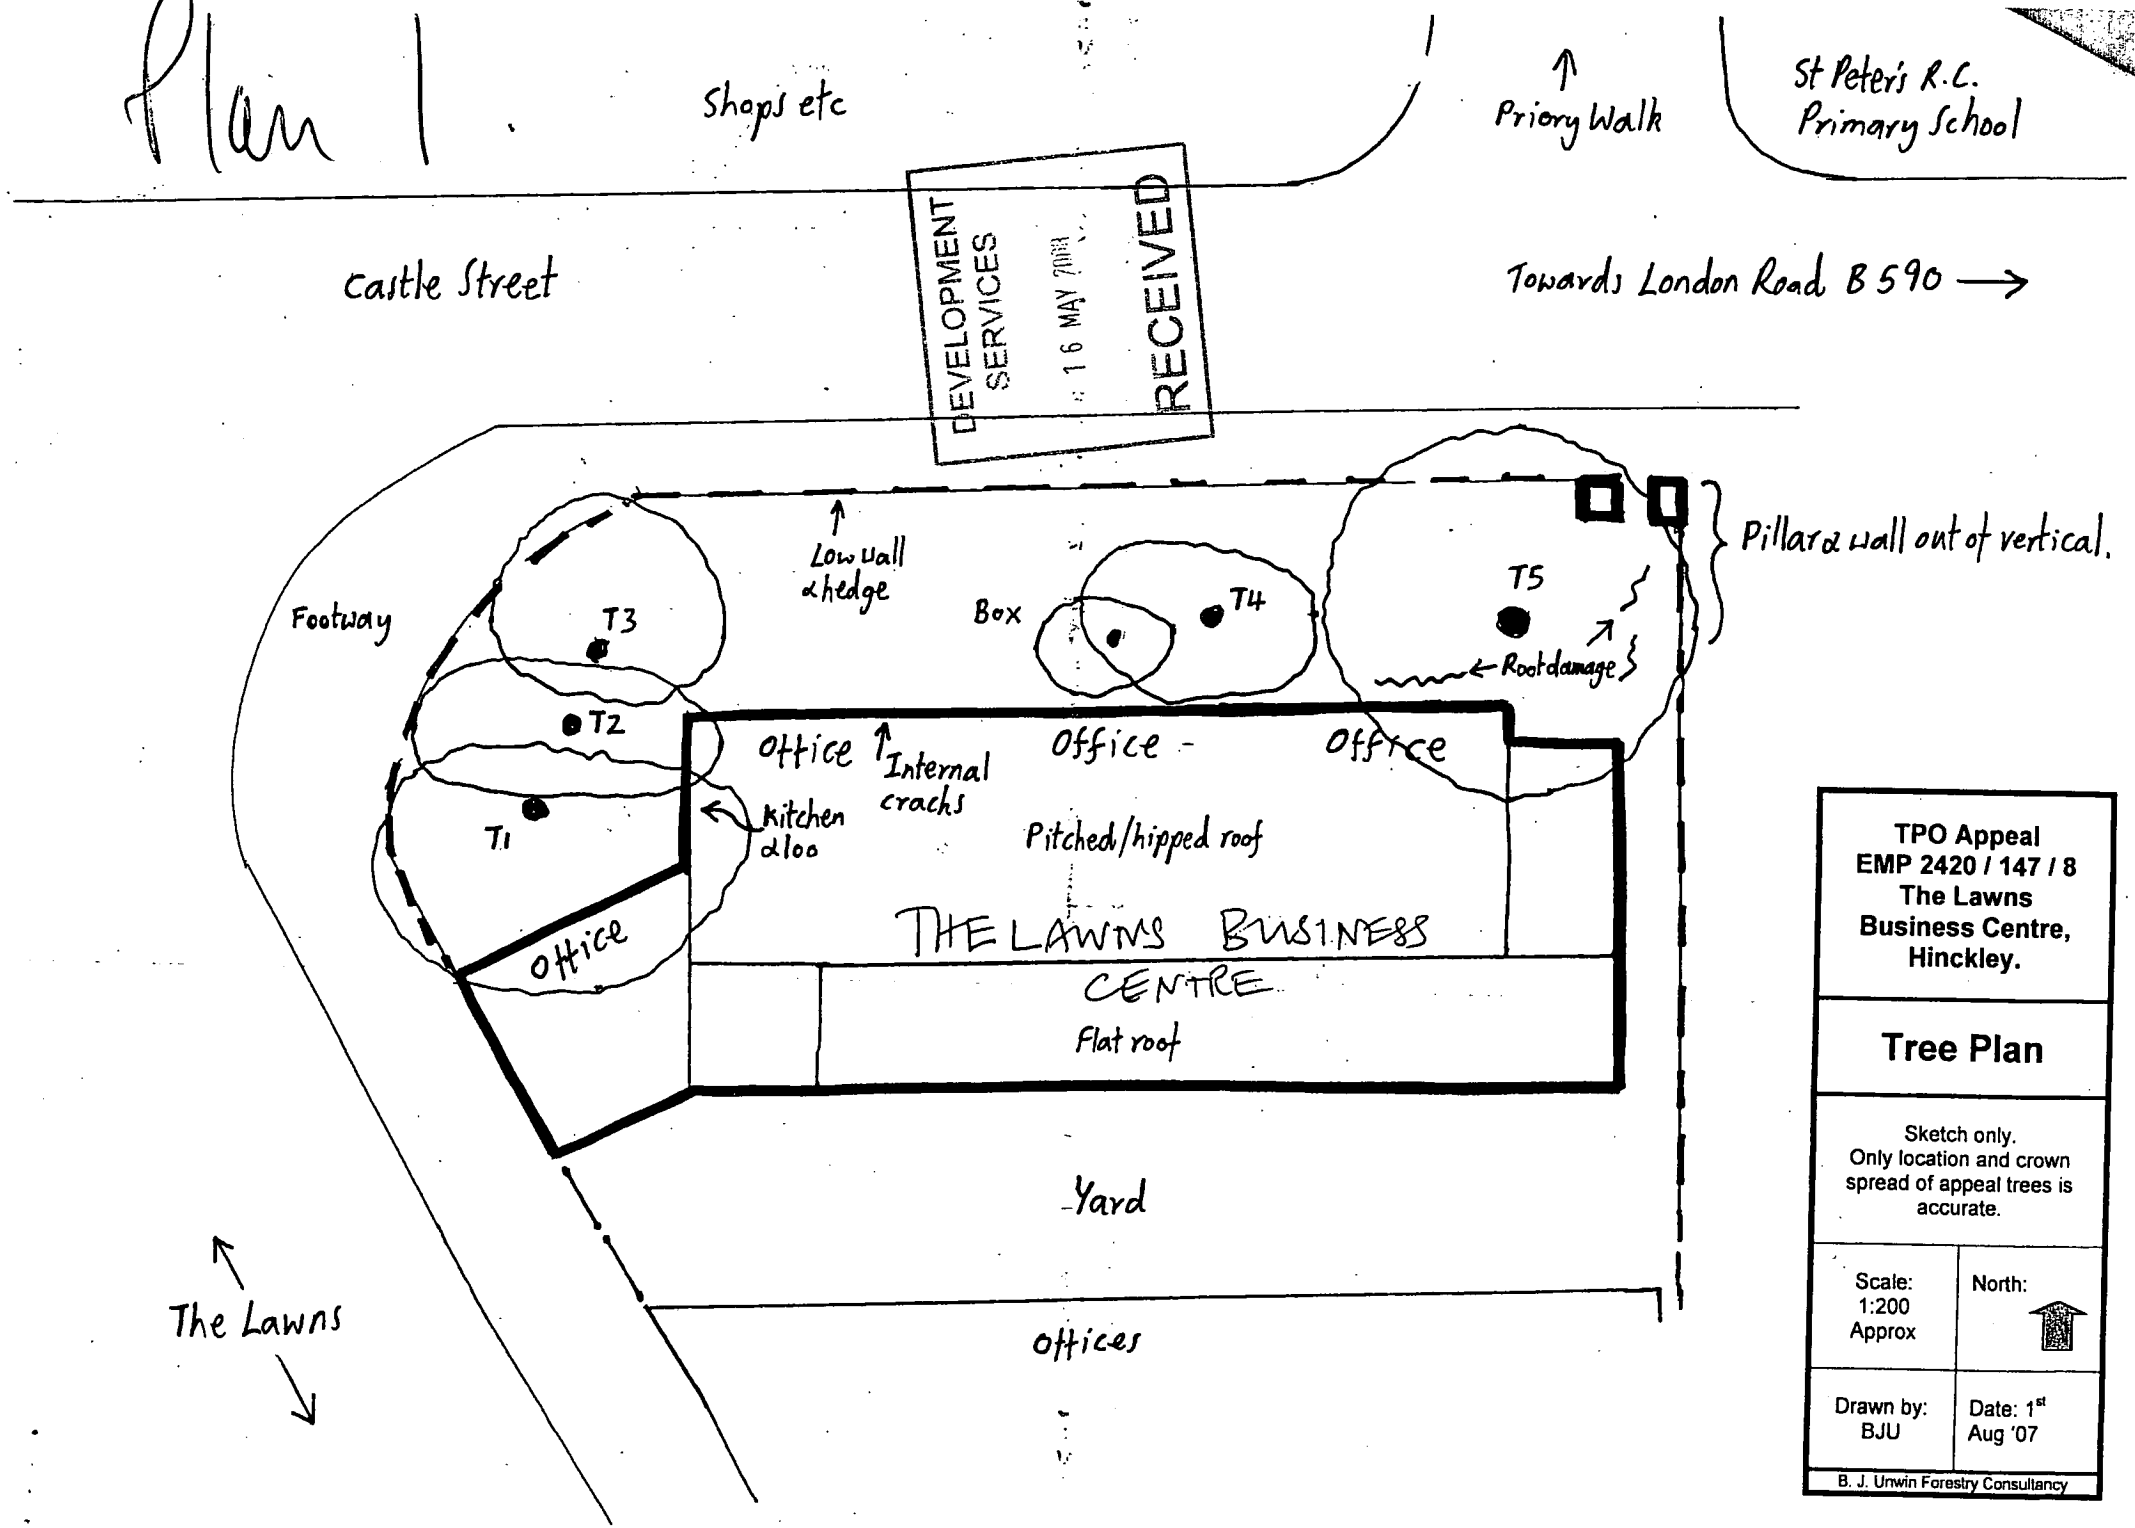

TPO Appeal
EMP 2420 / 147 / 8
The Lawns Business Centre, Hinckley.

Tree Plan

Sketch only.
Only location and crown spread of appeal trees is accurate.

Scale: 1:200 Approx	North:
Drawn by: BJU	Date: 1st Aug '07

B. J. Unwin Forestry Consultancy