
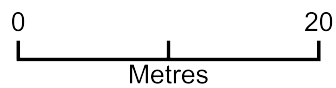


Lynton Childcare

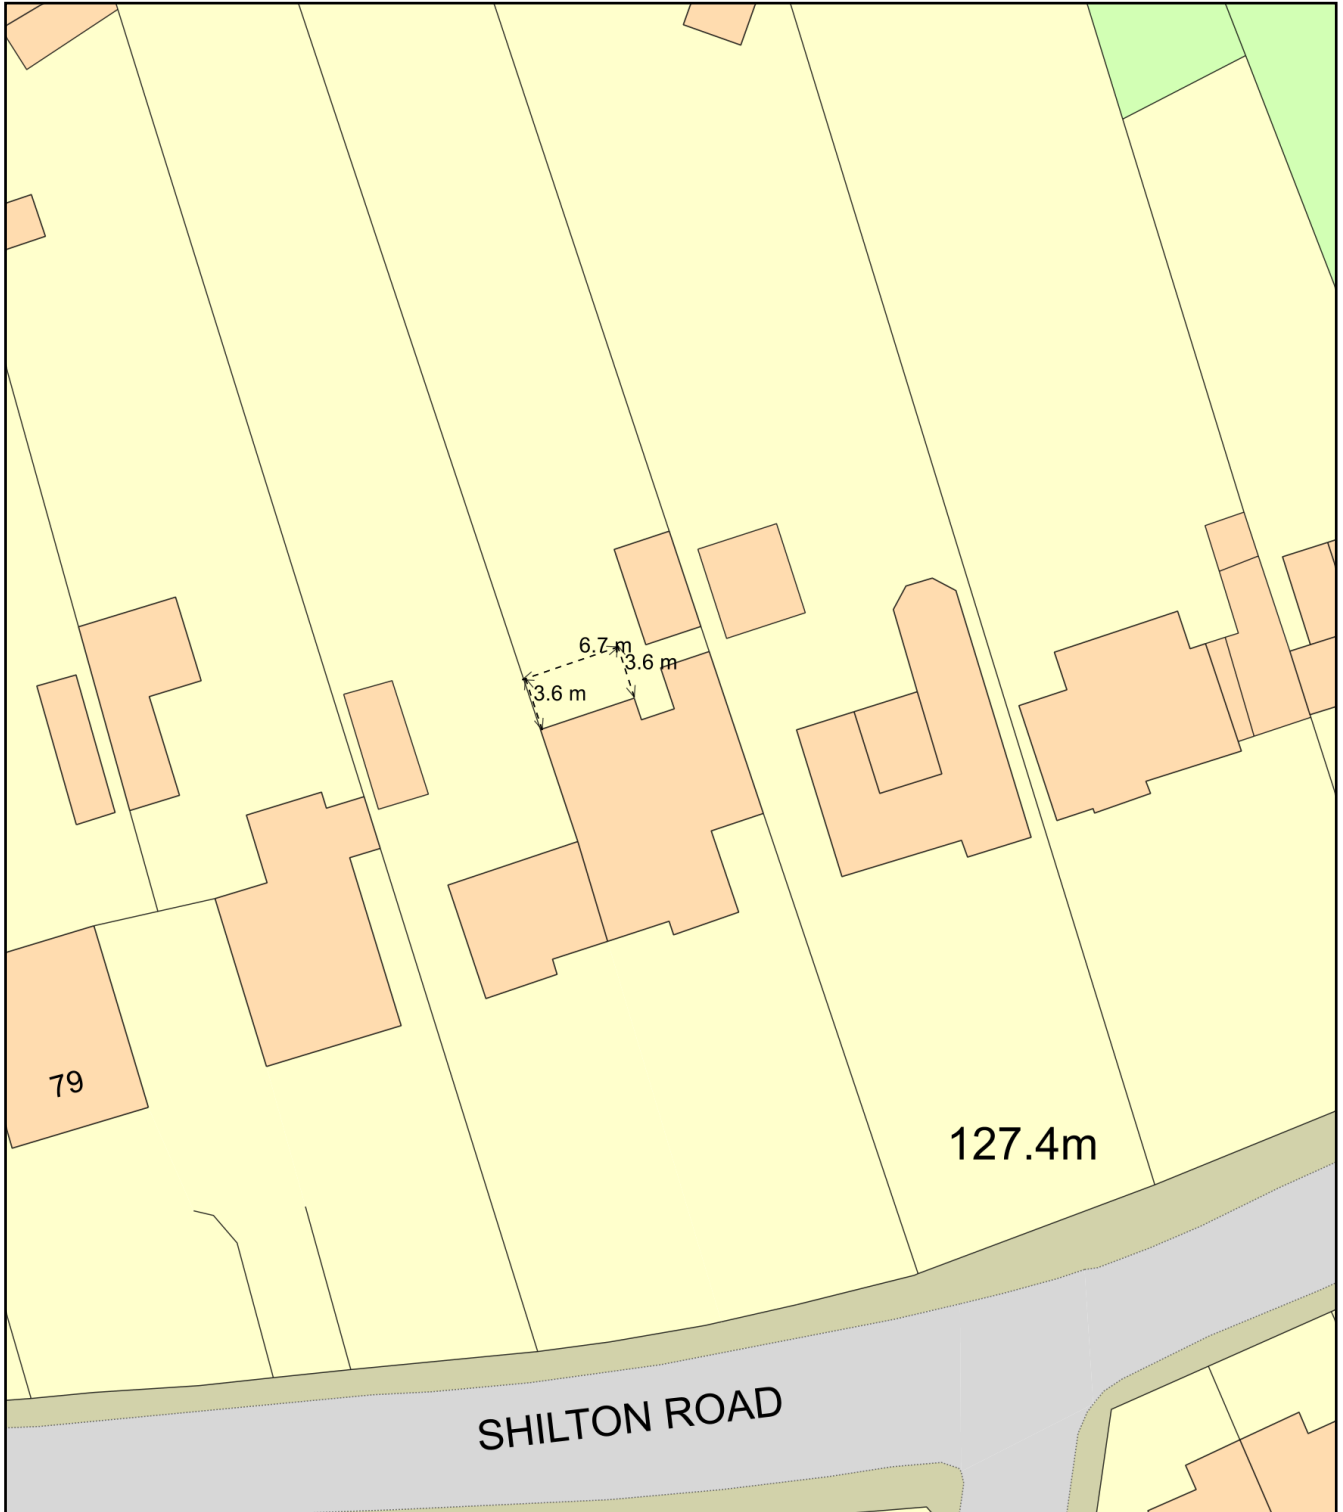

Plan Produced for: Dorothy Kallika

Date Produced: 20 Feb 2025

Plan Reference Number: TQRQM25051120847251

Scale: 1:500 @ A4