


LYNTON CHILDCARE – SITE / FLOOR PLAN

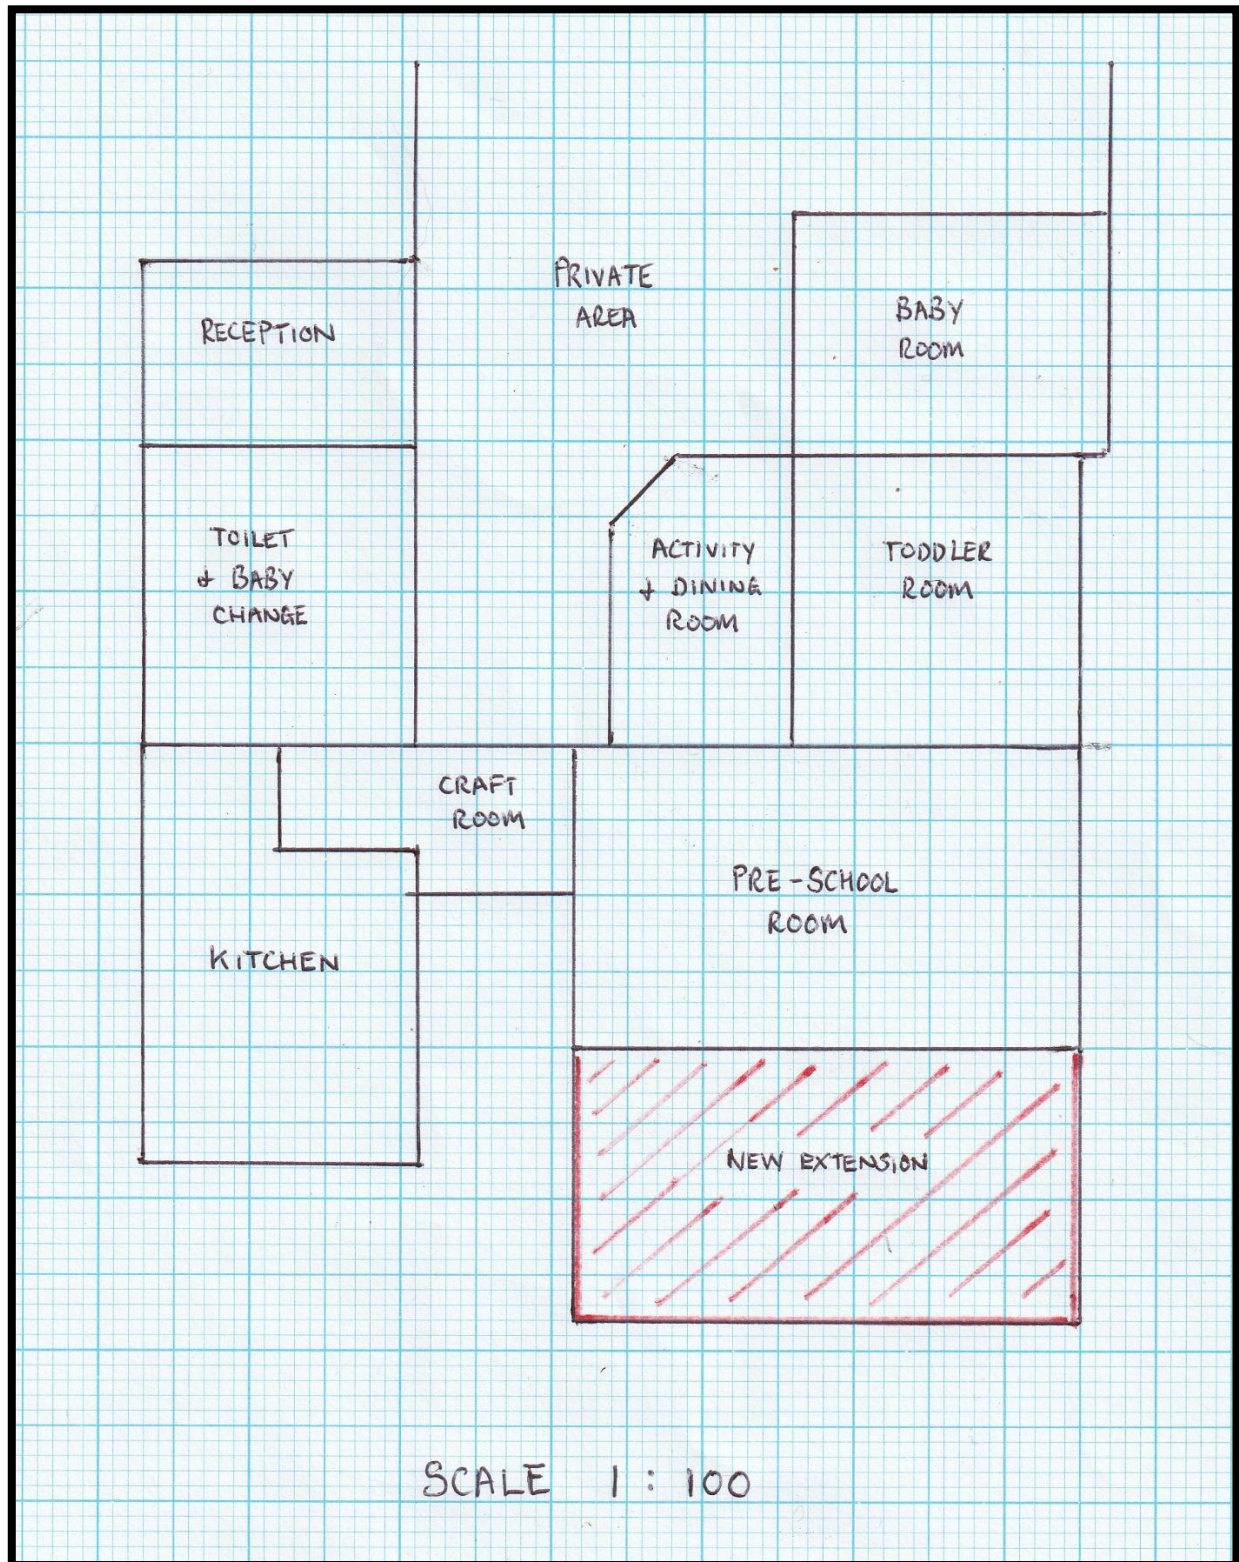

EXISTING PRE-SCHOOL ROOM = 25.4²M

NEW EXTENSION = 24.1²M

EXISTING PRE-SCHOOL ROOM WITH NEW EXTENSION = 49.5²M

GROUND LEVEL TO ROOF HEIGHT = 2.7m (Approx.)