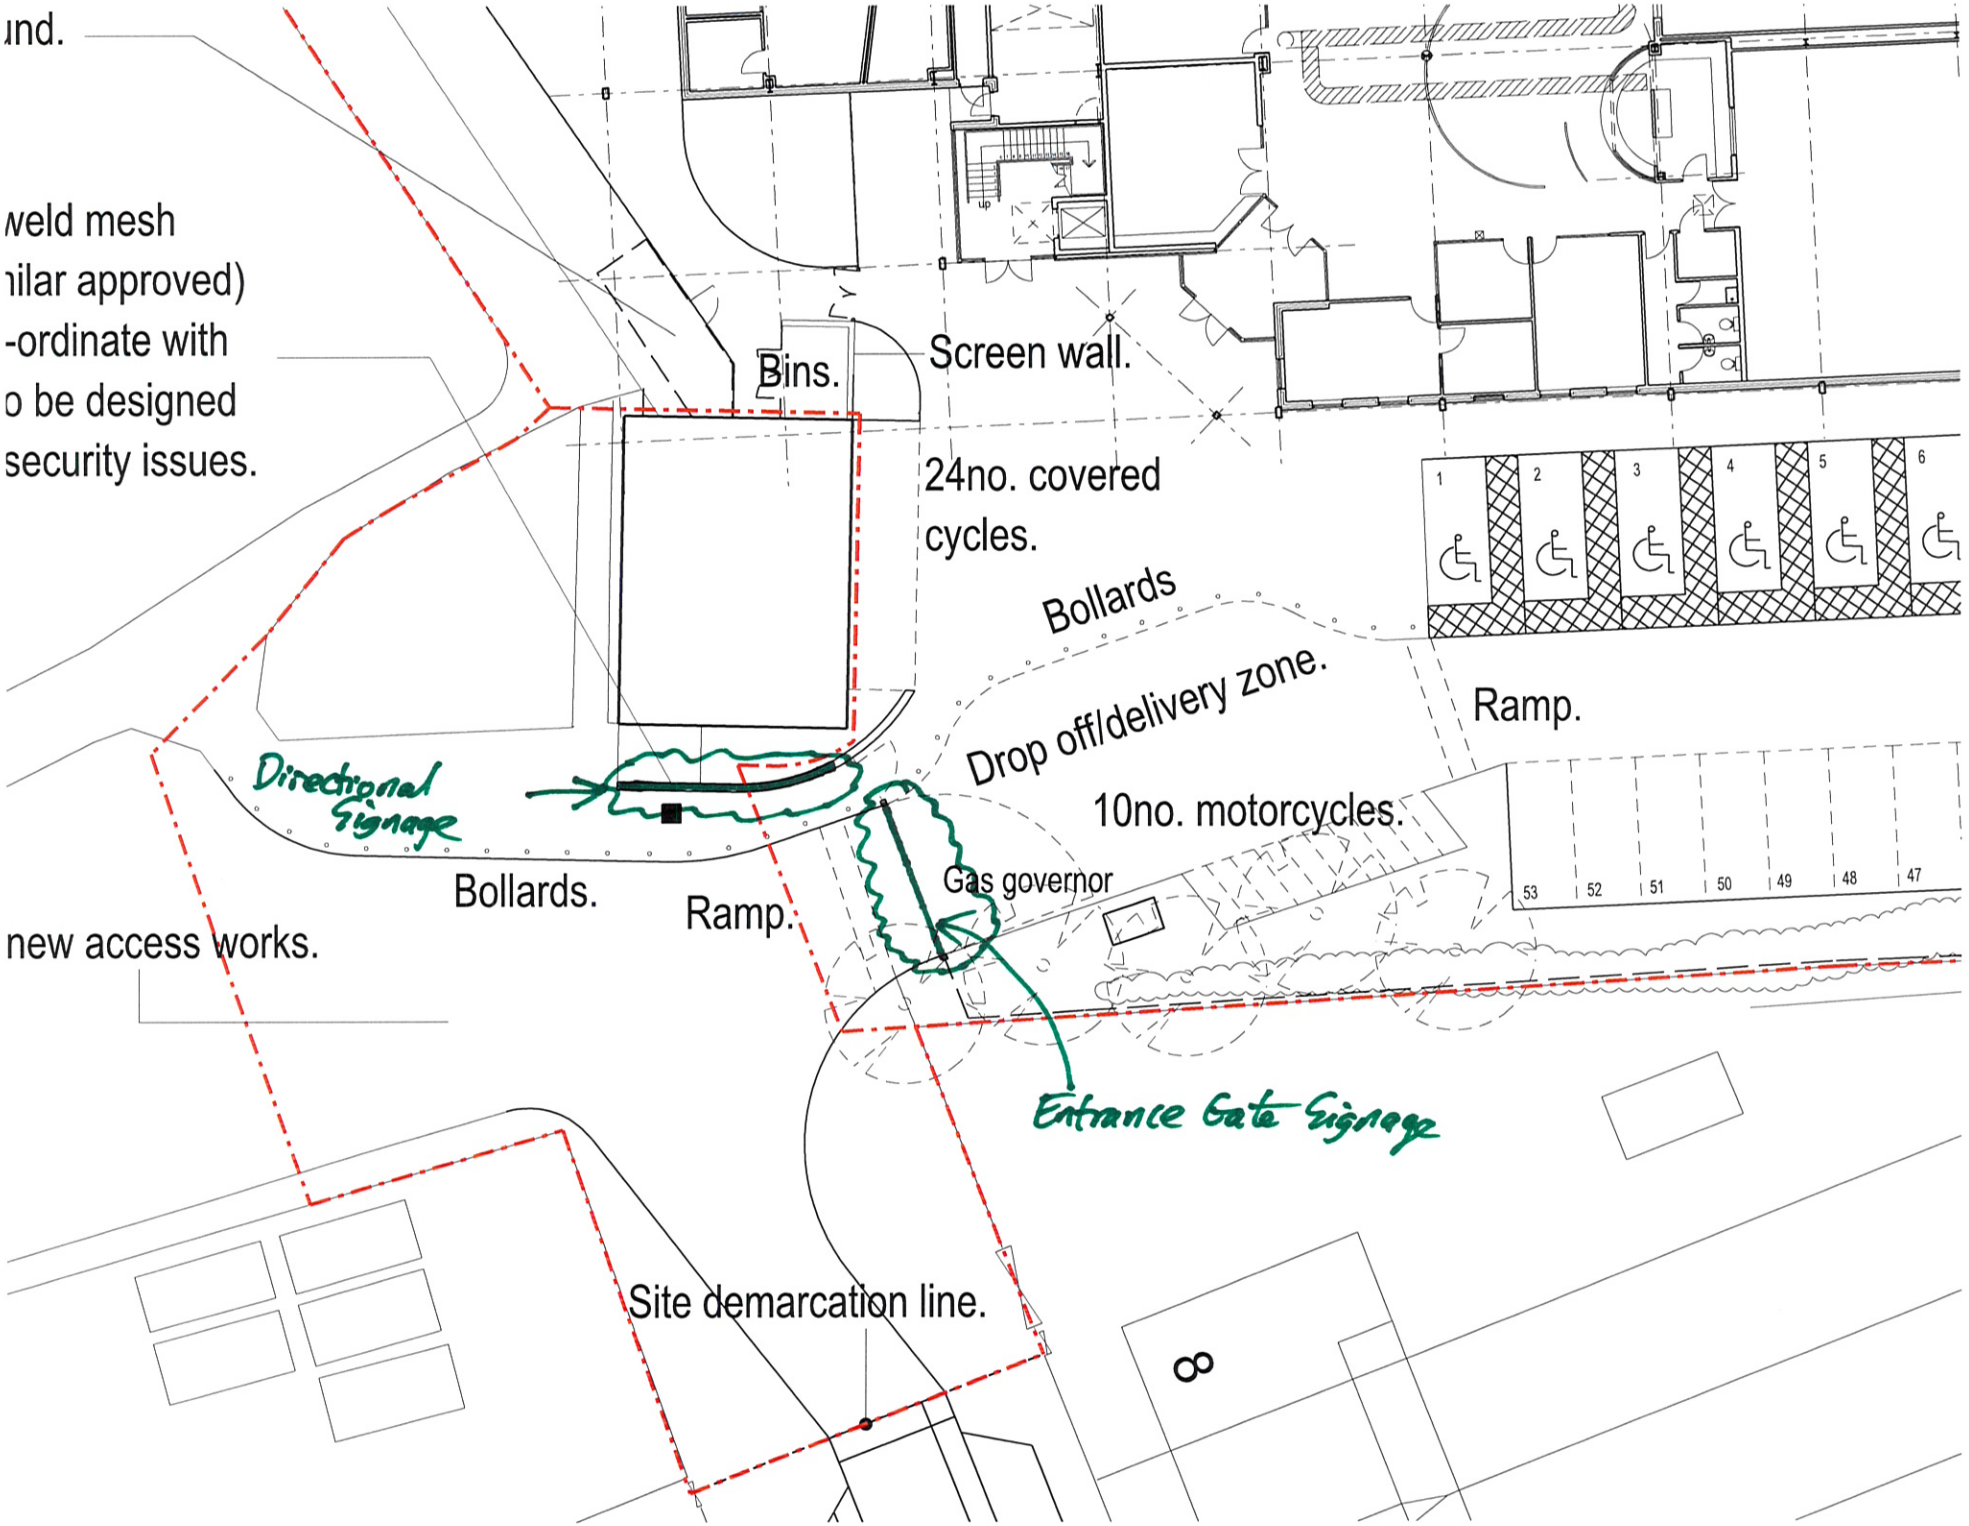

ınd.
ıveld mesh
ıilar approved)
-ordinate with
o be designed
security issues.
Bins.
Screen wall.
24no. covered
cycles.
Bollards
Drop off/delivery zone.
Ramp.
10no. motorcycles.
Directional
Signage
Bollards.
Ramp.
Gas governor
new access works.
Entrance Gate Signage
Site demarcation line.
1
2
3
4
5
6
53
52
51
50
49
48
47
8