


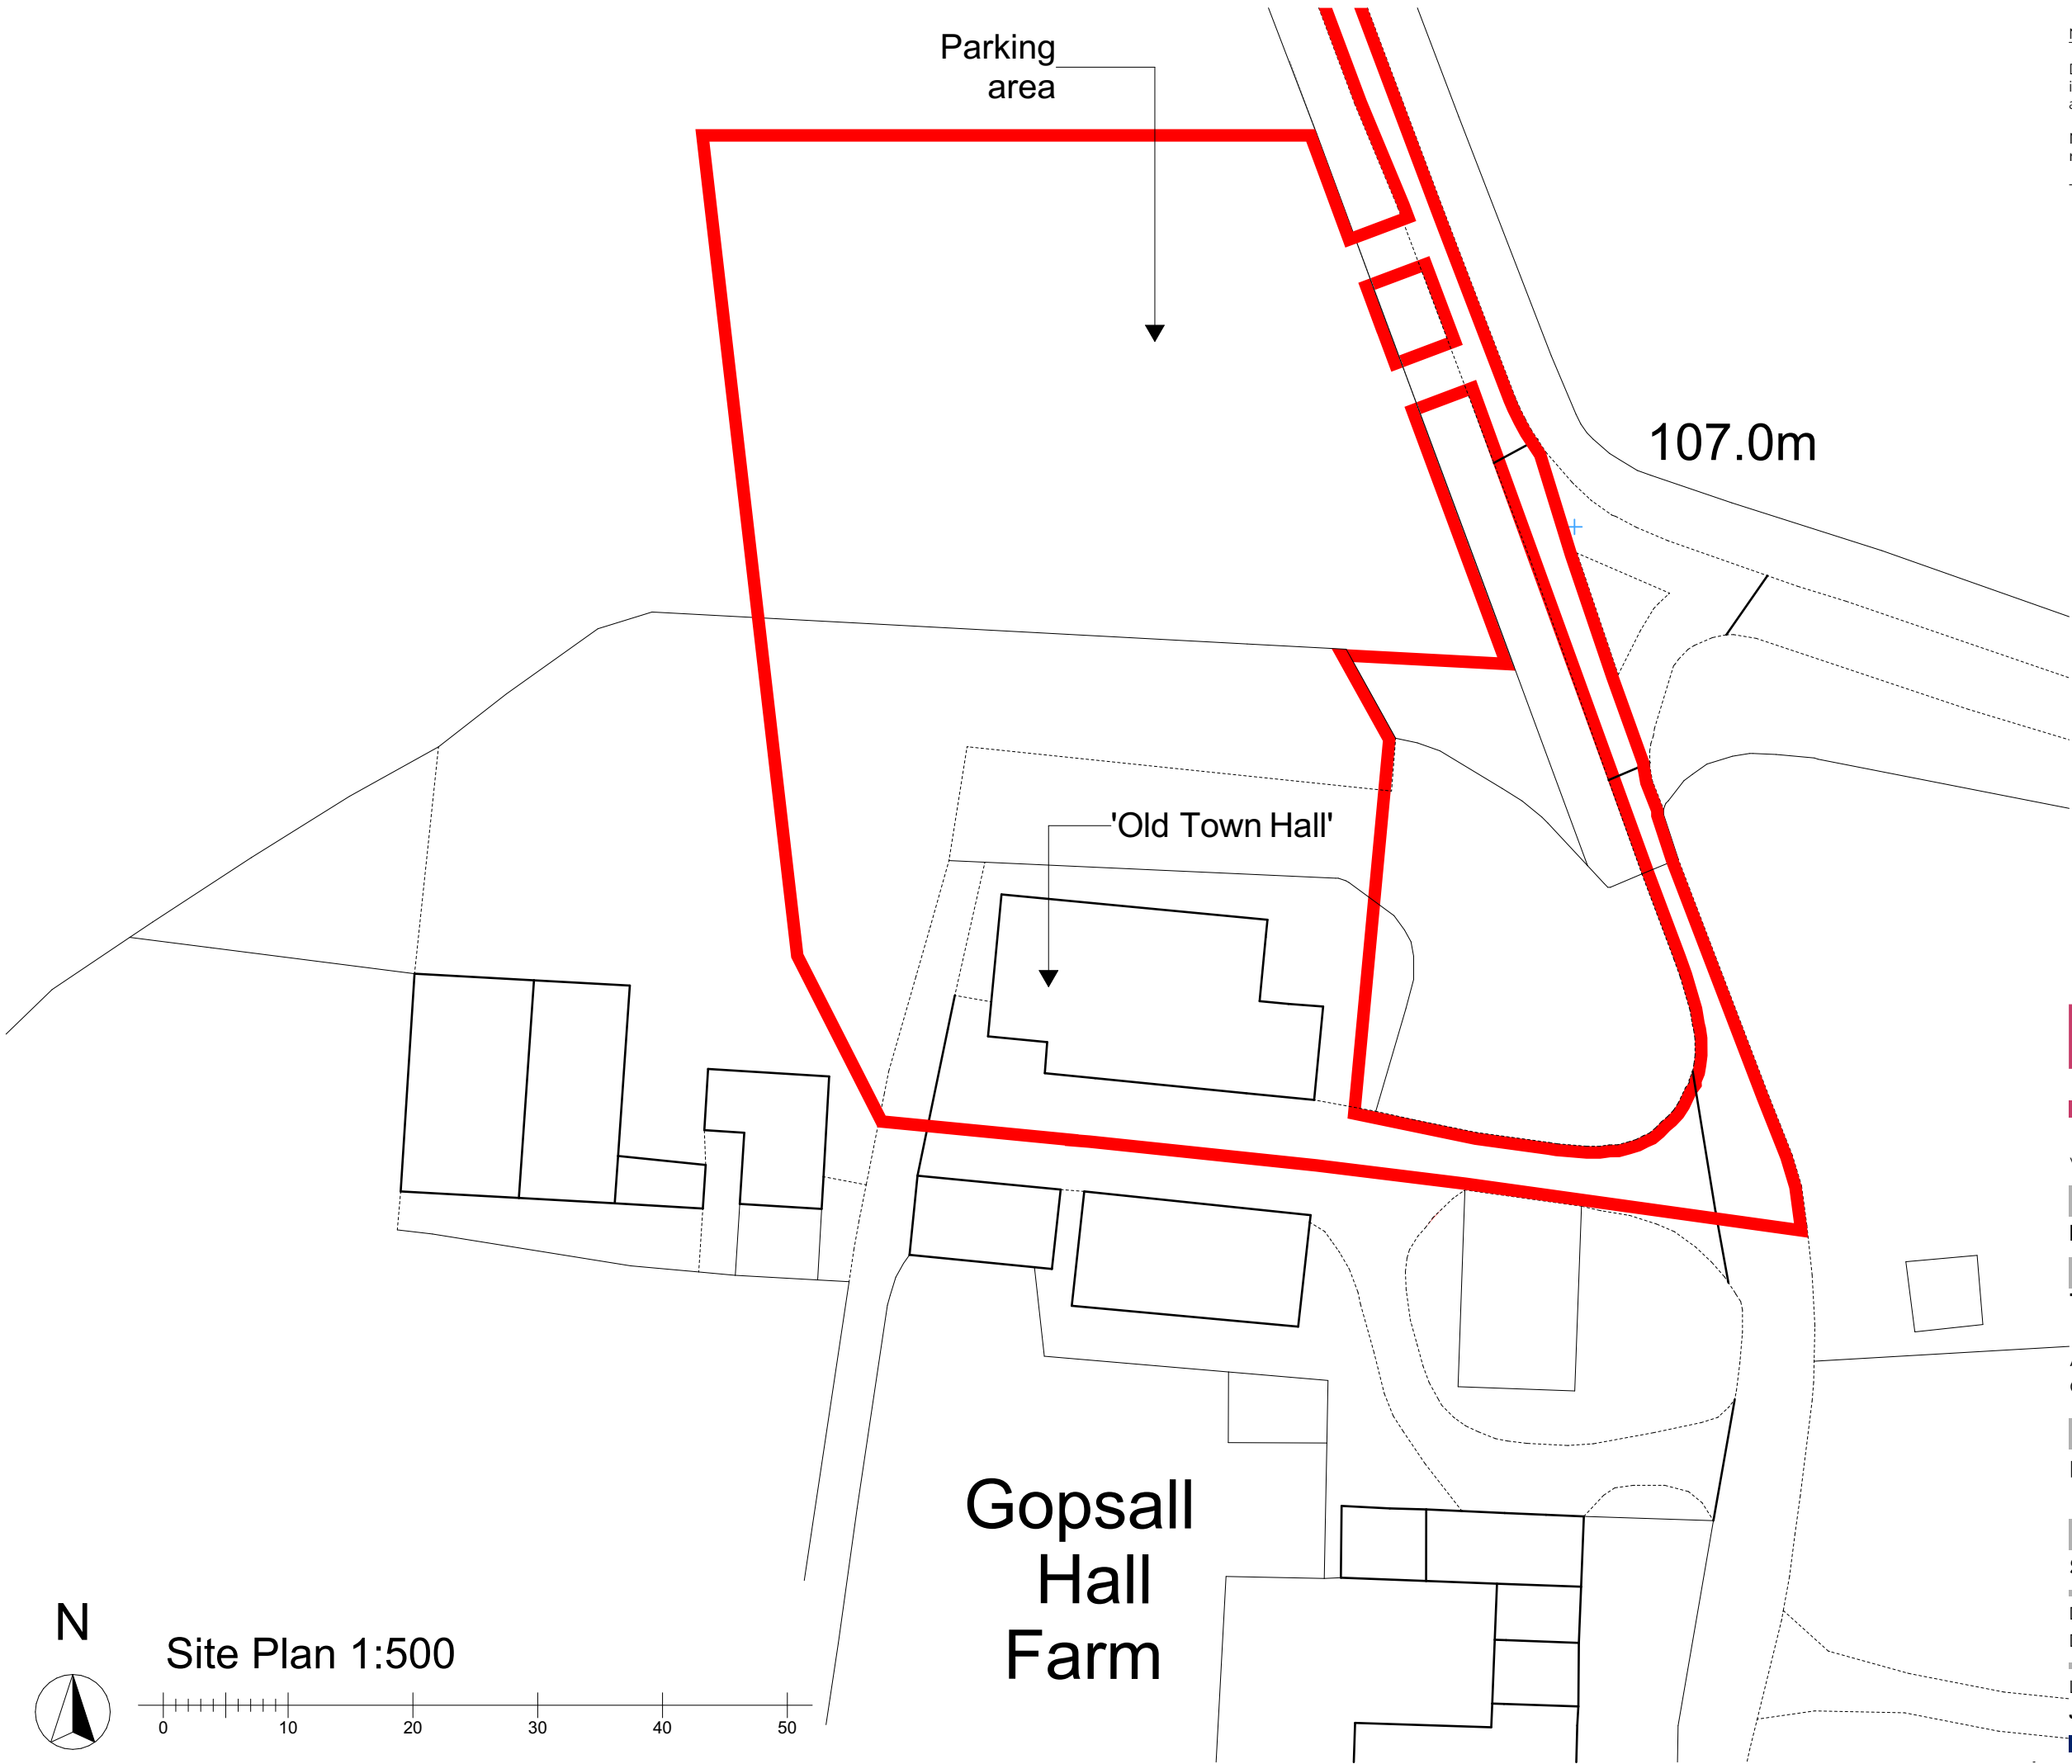

NOTE Copyright Reserved

Do not scale off this drawing, always use dimensions provided in preference. If in doubt please consult the architect. Notify the architect if any discrepancies are found.

No responsibility can be taken with any errors found by measuring off this drawing.

This drawing is copyright.

The Rural Planning Co

Millridge Farm, Parsons Lane, Hartlebury, Worcs, DY11 7YQ
www.theruralplanningco.co.uk team@theruralplanningco.co.uk

Client

Mr M Lain

Project

The Town Hall at Gopsall Hall Farm
Gopsall
Atherstone
CV9 3QJ

Project Description

pre-planning application

Drawing Title

Survey - Block Plan

Drawn by: **NA** Checked by: **AJ**
Date: **March 2025** Date: **March 2025**

Layout ID Drawing Scale Revision
J1008900-02 1:500 @ A3 Landscape B