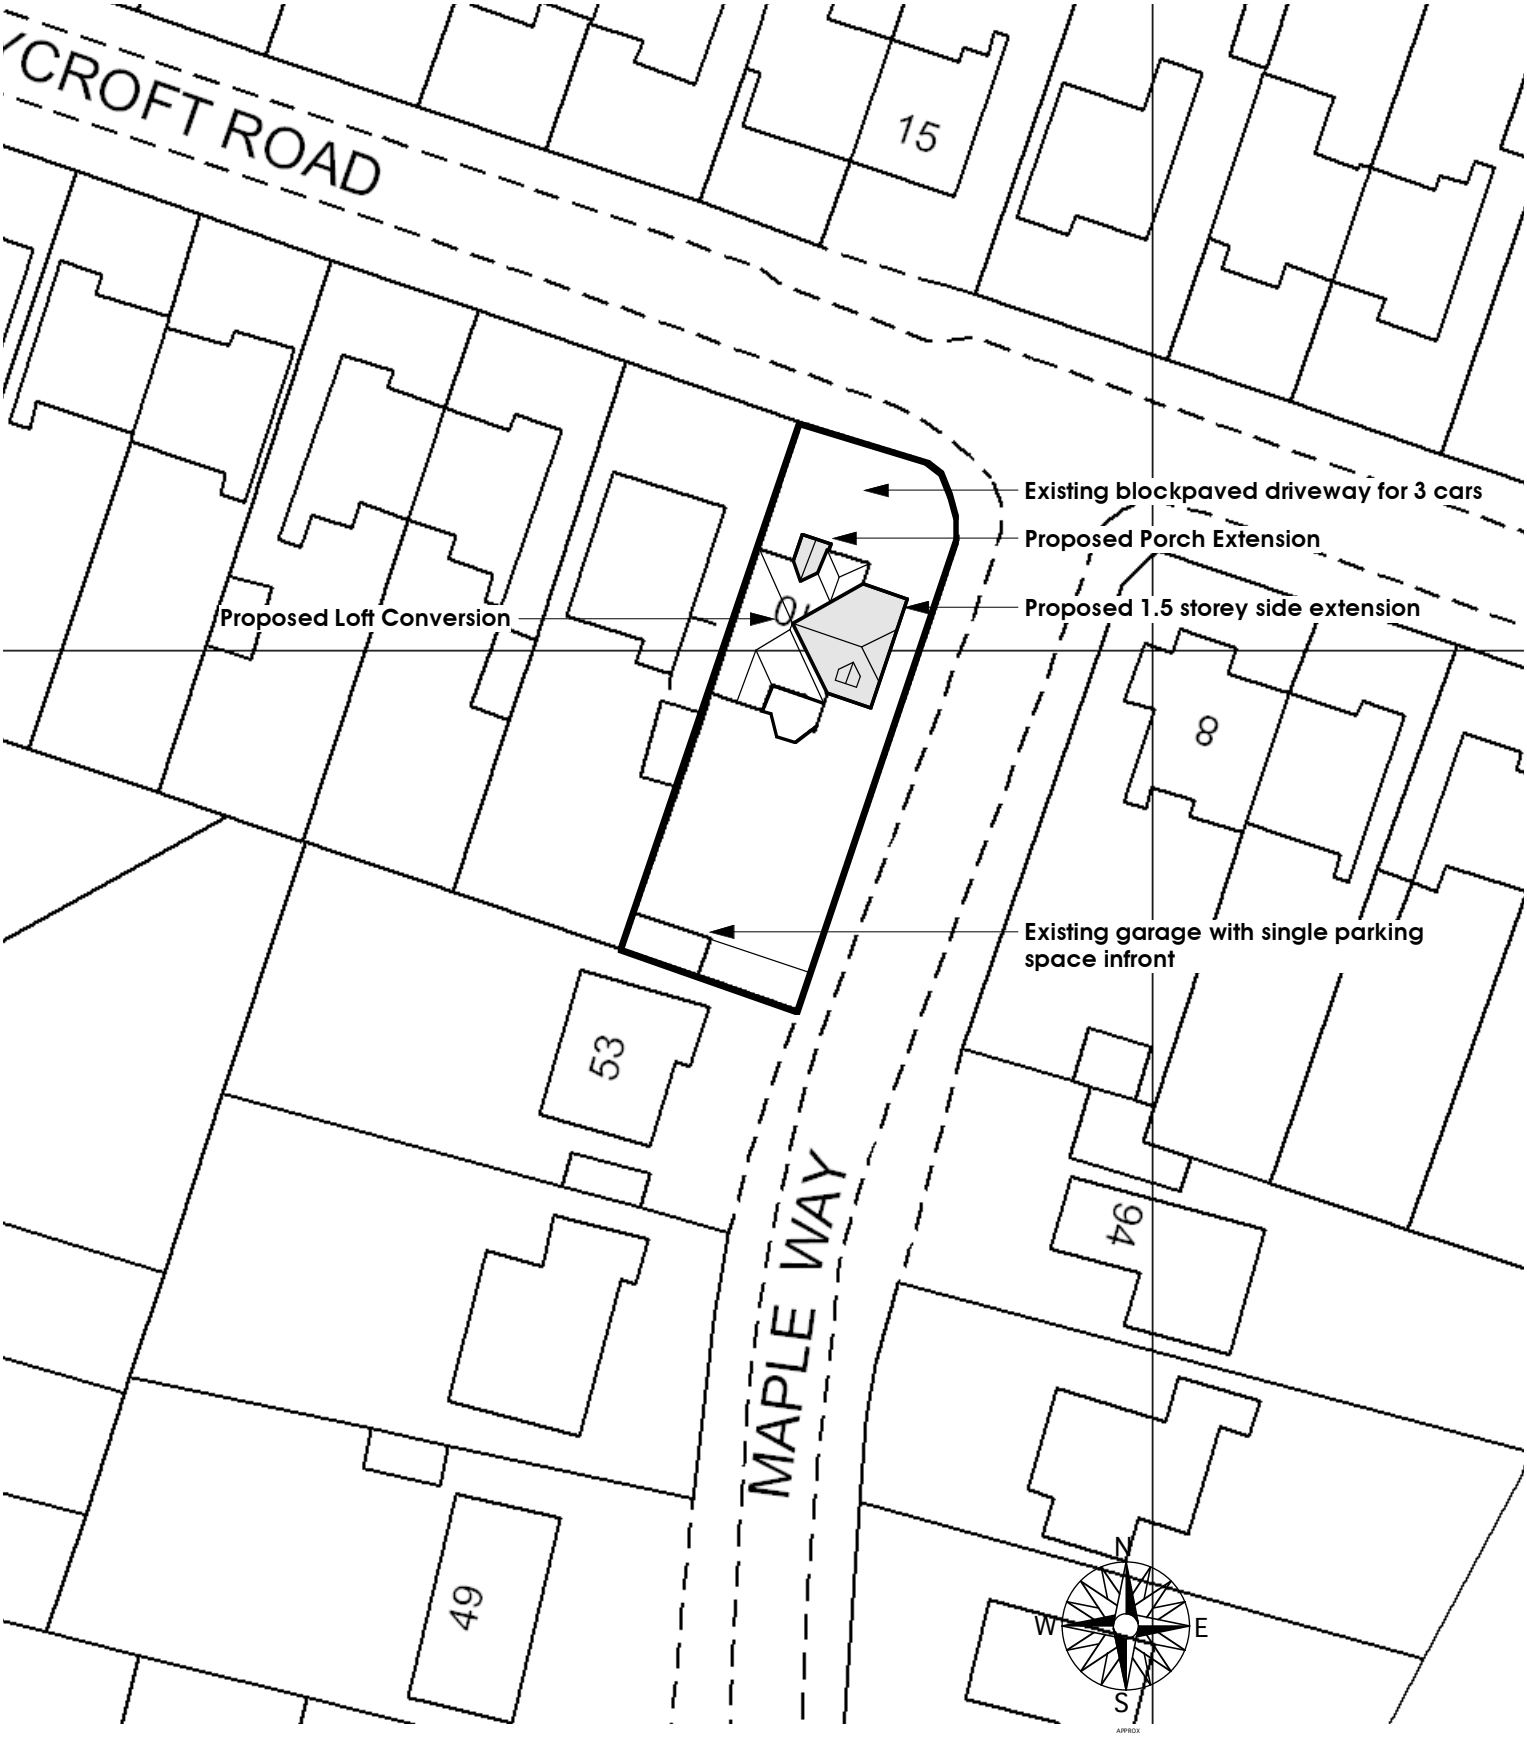


drawing title

BLOCK PLAN

project title

Proposed Extension, Loft Conversion & Alterations
10 Stonecroft Road Earl Shilton Leics. LE9 7JA
for Mr & Mrs Hobbs

scale	1:500	date	28.04.09

peter thompson adt ltd
architectural design & technology

Providence House 49 Leicester Road
Broughton Astley Leics. LE9 6QE
tel: 01455 284921
email: mail@peterthompsonadt.co.uk web:peterthompsonadt.co.uk