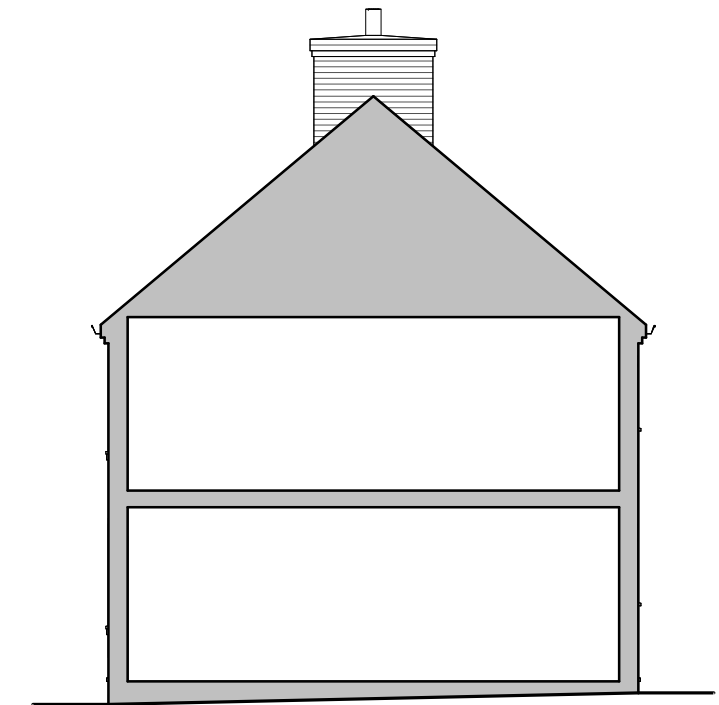
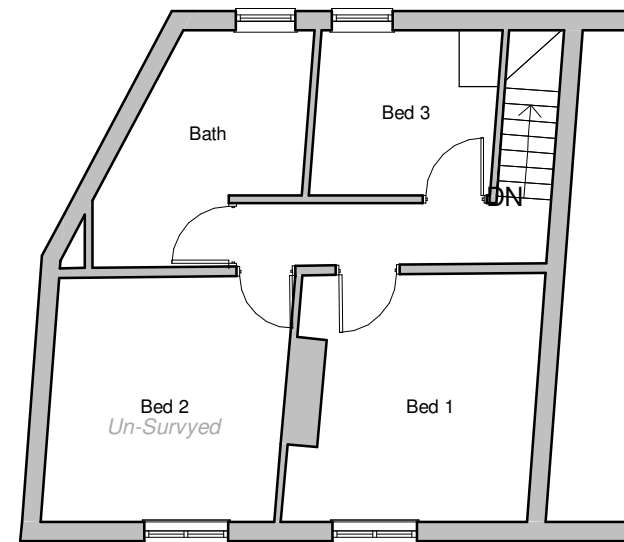
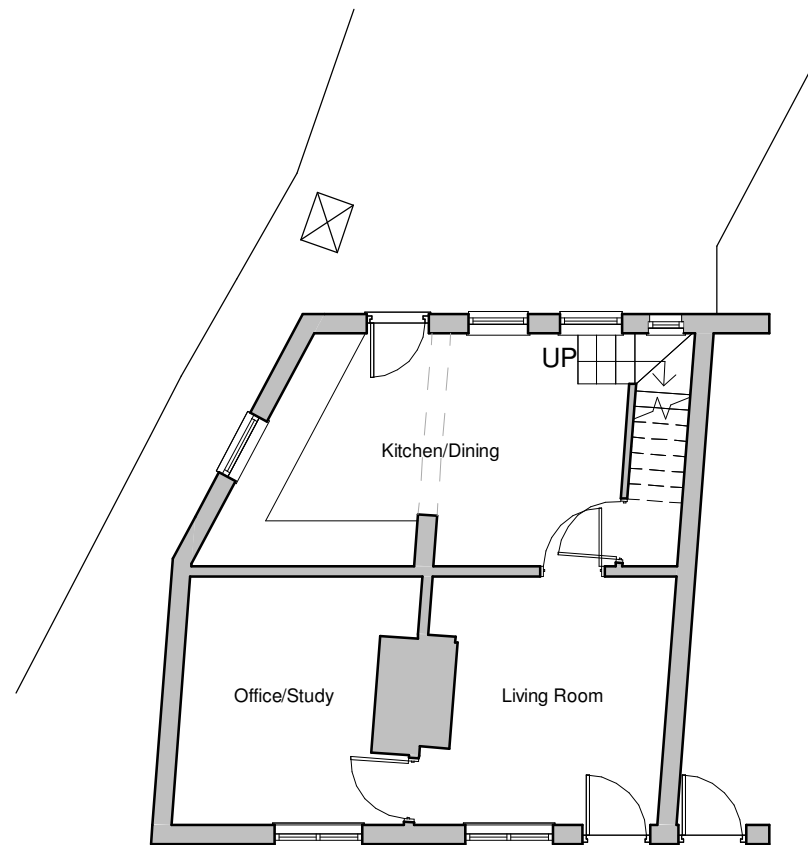
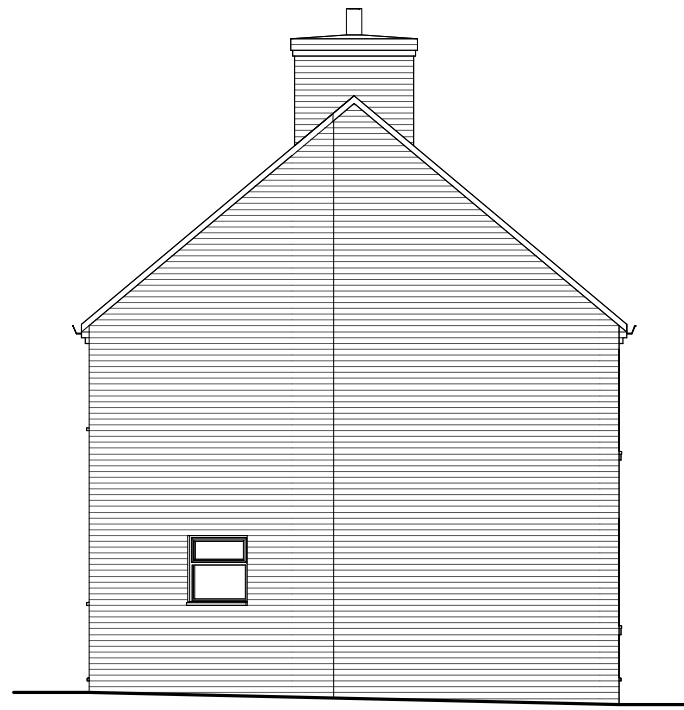


Client Mr & Mrs Gregson			hayward ARCHITECTS LTD	
Project Proposed Exts & Alts, Barton Road, Congerstone	Scale 1:100	17/63		Job No.
	Date Aug 2017			
Drawing Survey	Author SS	Sheet A3	Drawing No. 01	
THE COPYRIGHT OF THIS DRAWING IS VESTED IN HAYWARD ARCHITECTS LTD. REPRODUCTION IN ANY FORM, EITHER IN WHOLE OR IN PART IS FORBIDDEN WITHOUT THE PRIOR WRITTEN PERMISSION OF THE COPYRIGHT HOLDER. DO NOT SCALE FROM DRAWING AND ONLY FIGURED DIMENSIONS ARE TO BE USED			19 Station Road Hinckley Leicestershire LE10 1AW Tel: 01455 635 665 Fax: 01455 618 971 www.hayward-architects.co.uk	
			Drawing Status Planning Stage	