


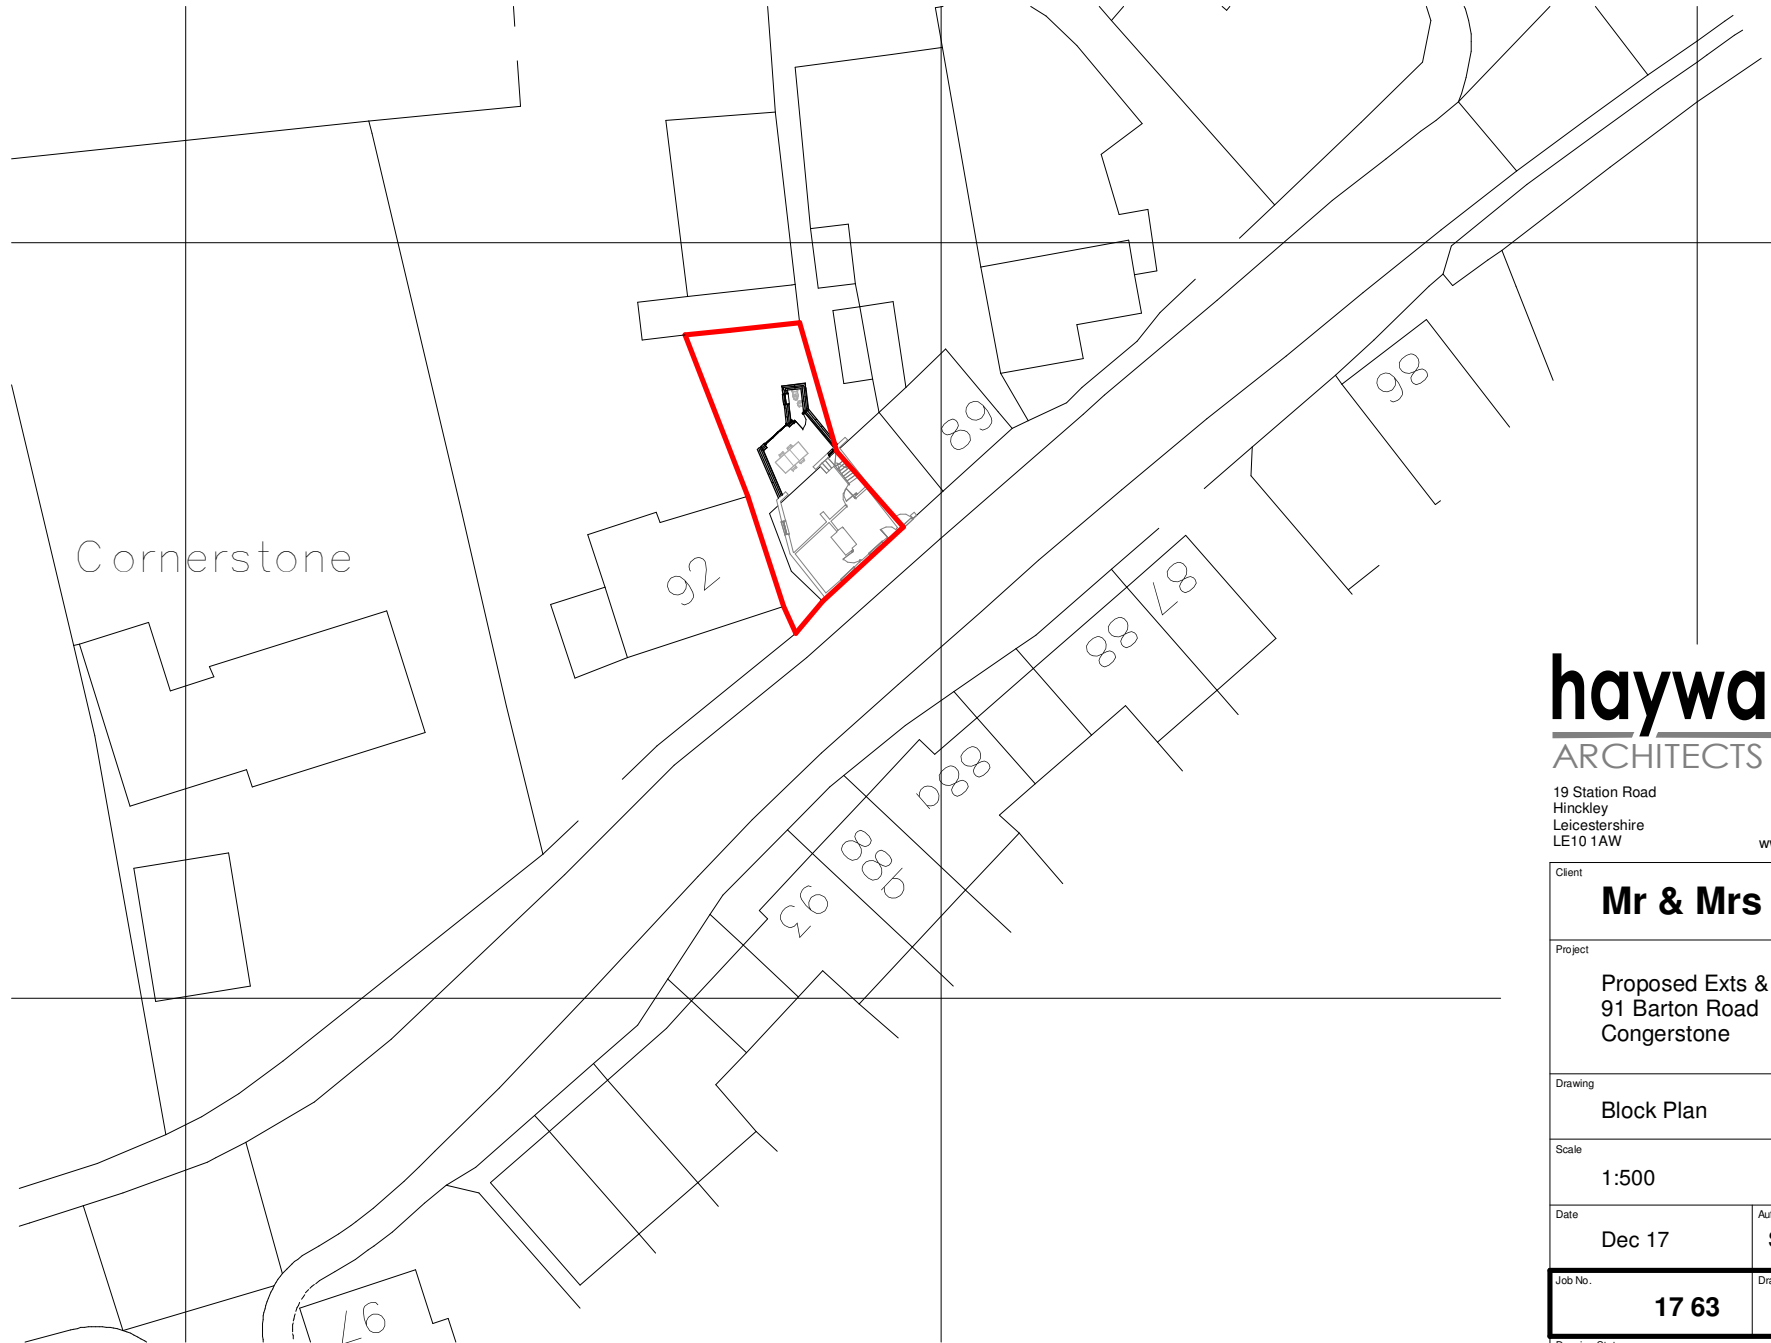

hayward
ARCHITECTS LTD

19 Station Road
Hinckley
Leicestershire
LE10 1AW

Tel: 01455 635 665
Fax: 01455 618 971

www.hayward-architects.co.uk

Client		Mr & Mrs Gregson			
Project		Proposed Exts & Alts 91 Barton Road Congerstone			
Drawing		Block Plan			
Scale		1:500			
Date	Dec 17	Author	SB	Sheet	A4
Job No.	17 63		Drawing No.	06D	
Drawing Status		Planning			

THE COPYRIGHT OF THIS DRAWING IS VESTED IN HAYWARD ARCHITECTS LTD.
REPRODUCTION IN ANY FORM, EITHER IN WHOLE OR IN PART IS FORBIDDEN
WITHOUT THE PRIOR WRITTEN PERMISSION
OF THE COPYRIGHT HOLDER. DO NOT SCALE FROM DRAWING AND ONLY
FIGURED DIMENSIONS ARE TO BE USED