



DO NOT SCALE	This drawing is the copyright protected intellectual property of Diamond Wood & Shaw Limited and is not to be used or reproduced in any way without our written permission.		
	NOTES		
	1. THIS DRAWING IS TO BE READ IN CONJUNCTION WITH ALL OTHER DWS DRAWINGS, CALCULATIONS, REPORTS AND SPECIFICATIONS (WHERE APPLICABLE) AND, ALL OTHER RELEVANT ENGINEERS, ARCHITECTS & SPECIALIST DESIGN DETAILS. 2. <u>STANDARD NOTES & DETAILS:</u> Refer to drawing number 0-170 onwards for standard notes - CIVIL Refer to drawing number 0-180 onwards for standard details - CIVIL		

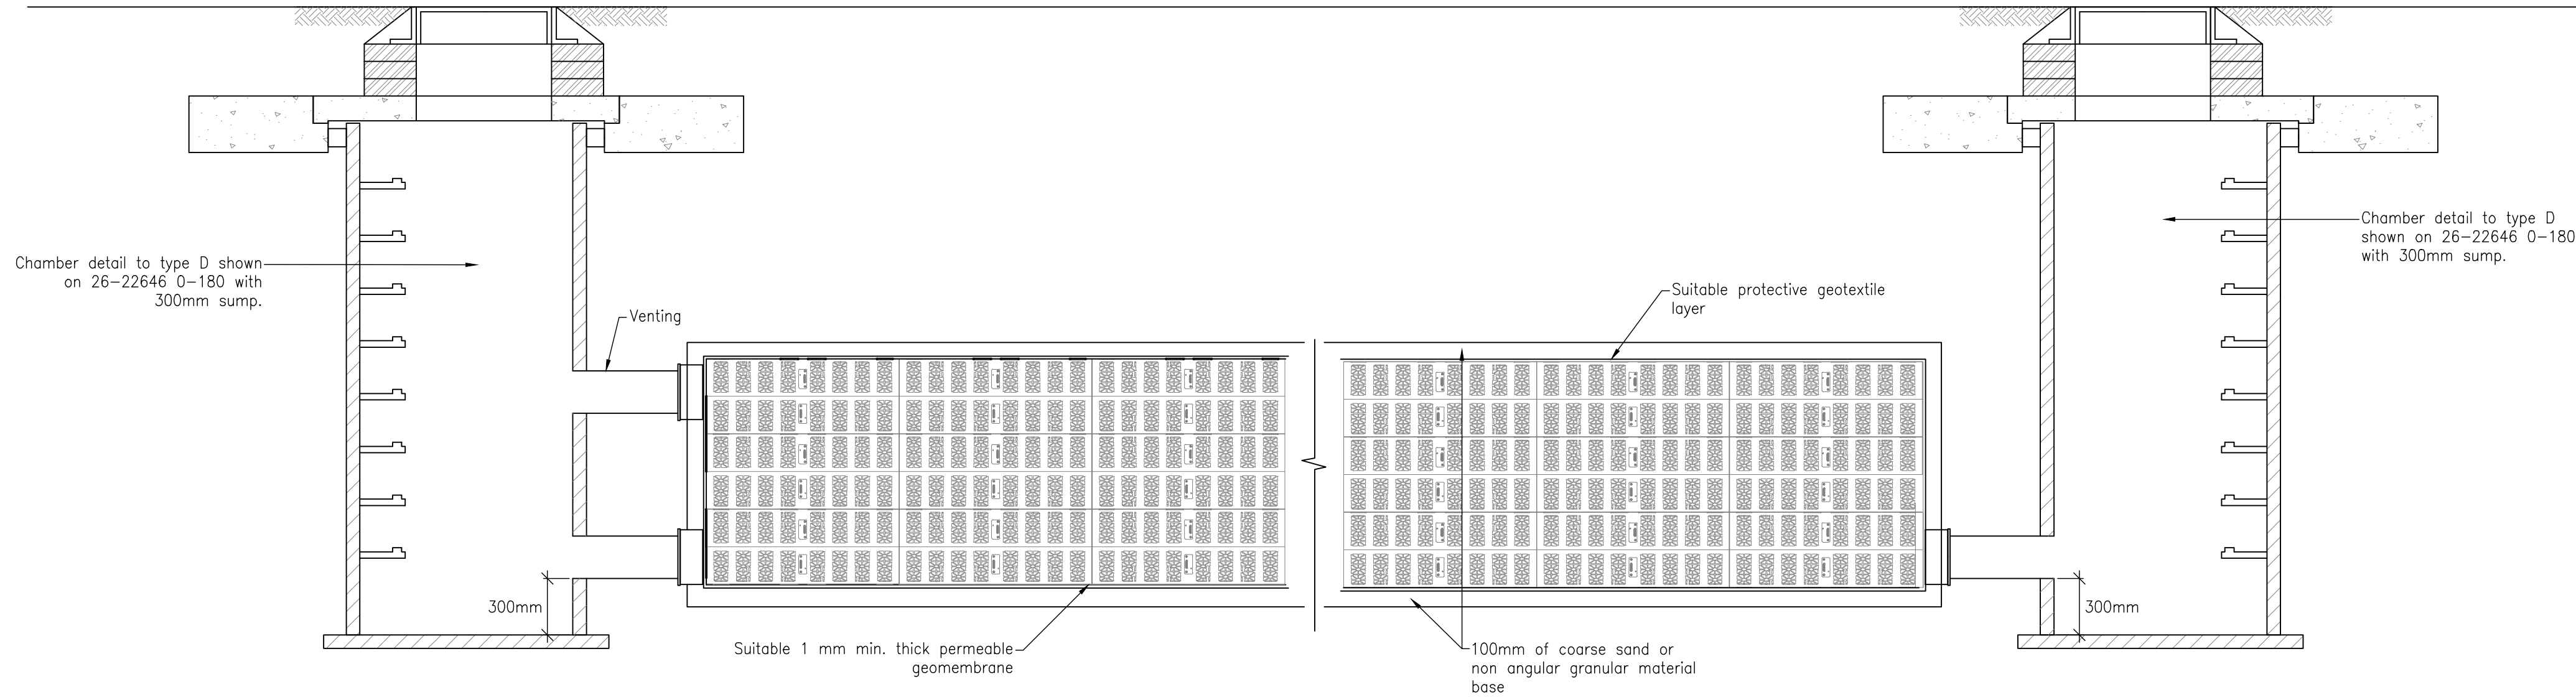

TYPICAL POLYSTORM ATTENUATION TANK DETAIL
Scale 1:20

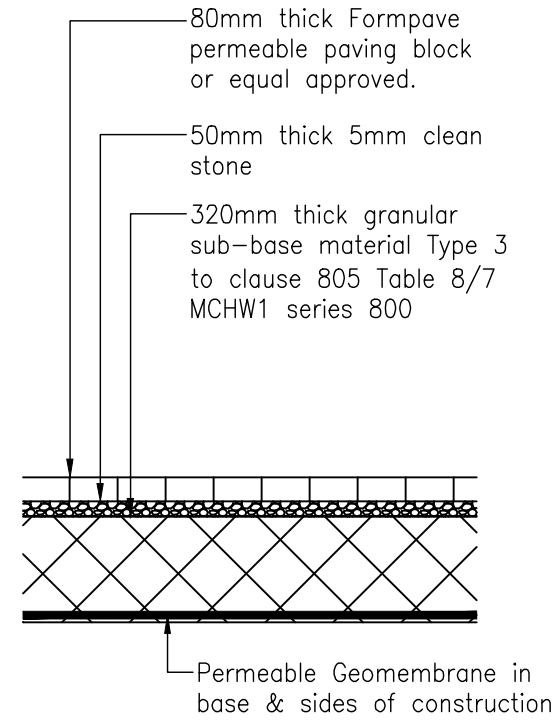

Private Permeable Block Private/Shared Driveway Specification
Scale 1:20

NOT FOR CONSTRUCTION

	P1	First issue	29.06.26	LM
	Ref	Revision	Date	By
Issue				
PRELIMINARY  DWS Consulting Engineers Diamond Wood & Shaw Limited The Old School • Babay Road • Enderby • Leicester • LE19 4AR Tel: 0115 284 8888 • Email: mail@dwsltd.co.uk				
Project Title 11 SAPCOTE ROAD				
Drawn LM		Engineer LM	Checked RS	
Scale at 1:20 @ A1			Date JUN 2026	
Drawing Title DRAINAGE DETAILS - SHEET 3				
Project No. 26-22646		Drawing No. 0-182	Revision P1	
BIM Code				