


Location Plan Scale 1:1250

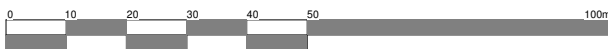

Client Jane Henly					
Project Alternations and Extensions Barton Road Barlestone		Scale 1:1250	Sheet A4		
Drawing Location Plan		Date FEB 2023	Author MS	Checked by LW	Drawing No. 03
THE COPYRIGHT OF THIS DRAWING IS VESTED IN HAYWARD ARCHITECTS LTD. REPRODUCTION IN ANY FORM, EITHER IN WHOLE OR IN PART IS FORBIDDEN WITHOUT THE PRIOR WRITTEN PERMISSION OF THE COPYRIGHT HOLDER. DO NOT SCALE FROM DRAWINGS AND ONLY FIGURED DIMENSIONS ARE TO BE USED					Drawing Status Planning

19 Station Road
Hinckley
Leicestershire
LE10 1AW

Tel: 01455 635 665
Fax: 01455 618 971
www.hayward-architects.co.uk