NOTES

GARAGE TO HAVE TIN ROOF / CORUGATE

CLAD IN OAK

BUILT ON CONCRETE FOUNDATIONS / BRICK PLINTH

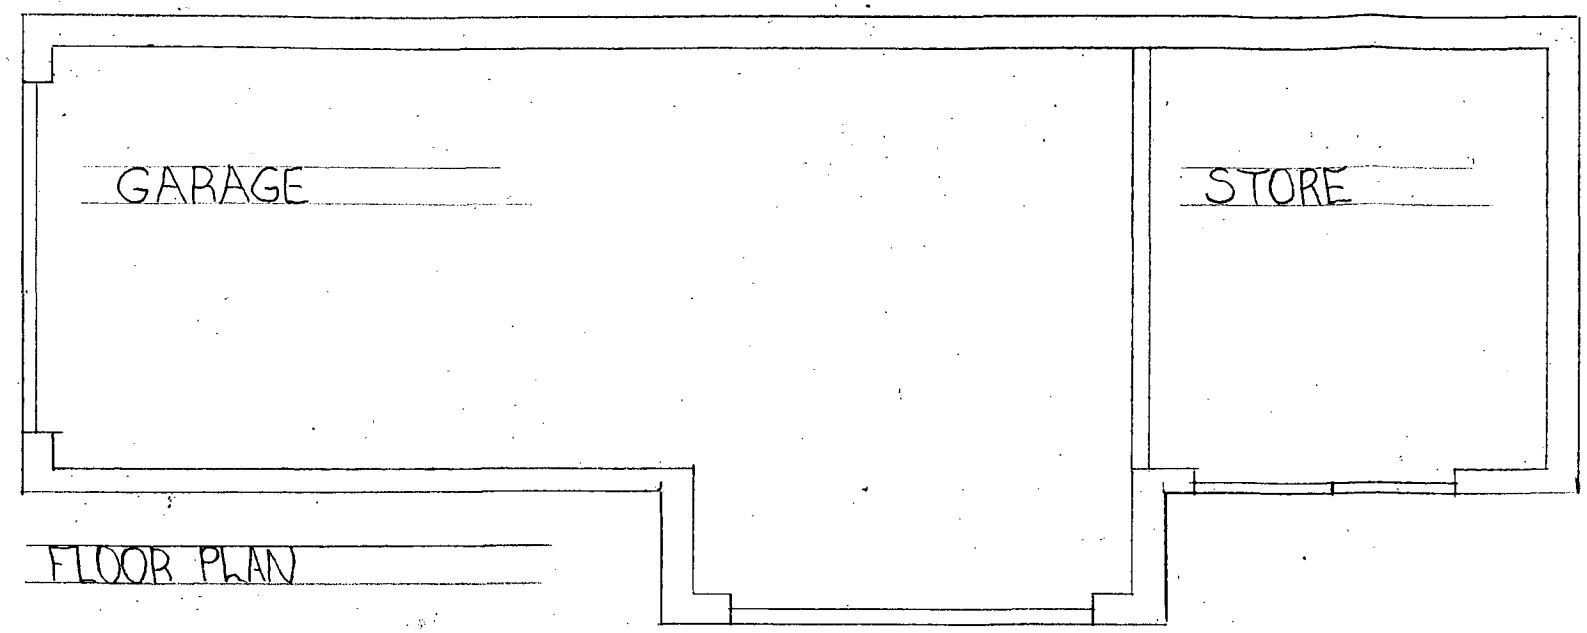

FLOOR PLAN

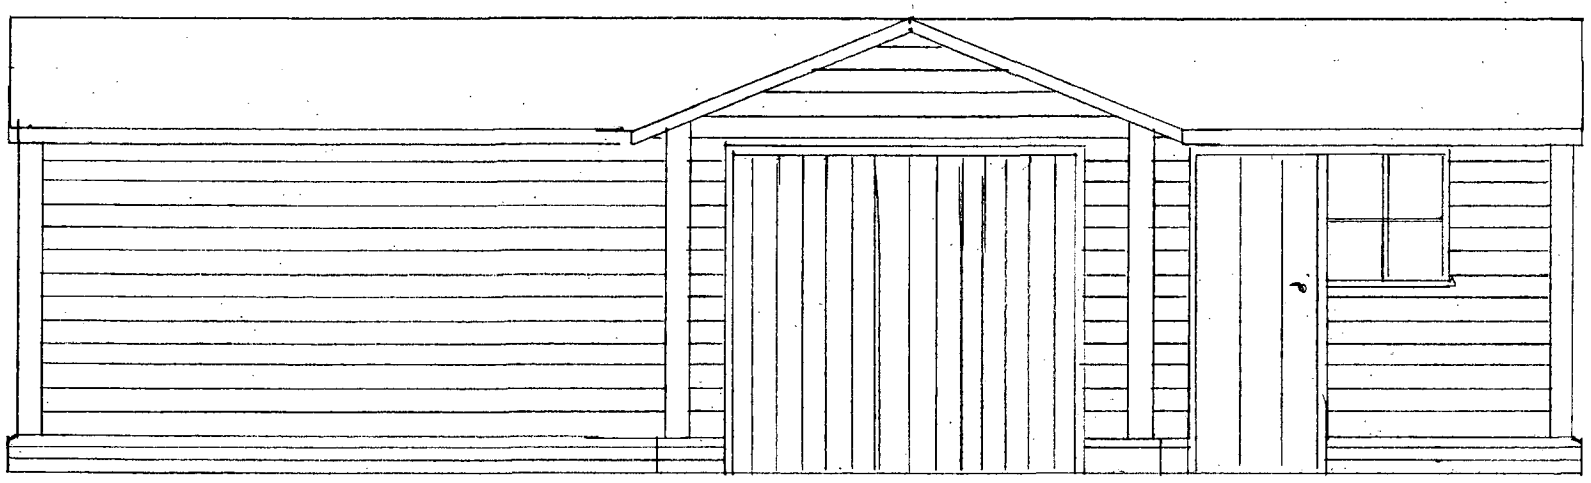

SIDE

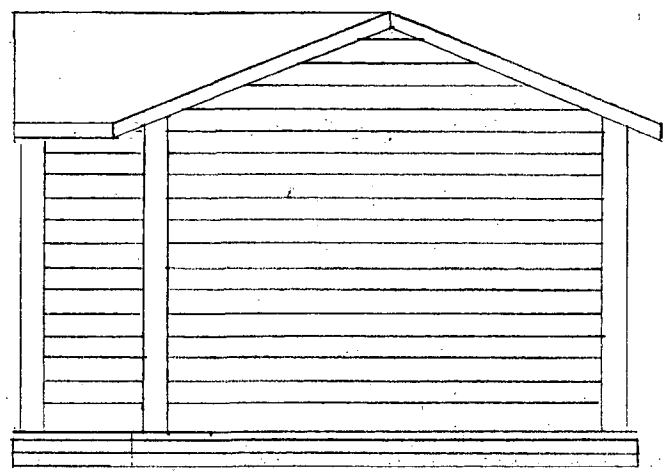

END

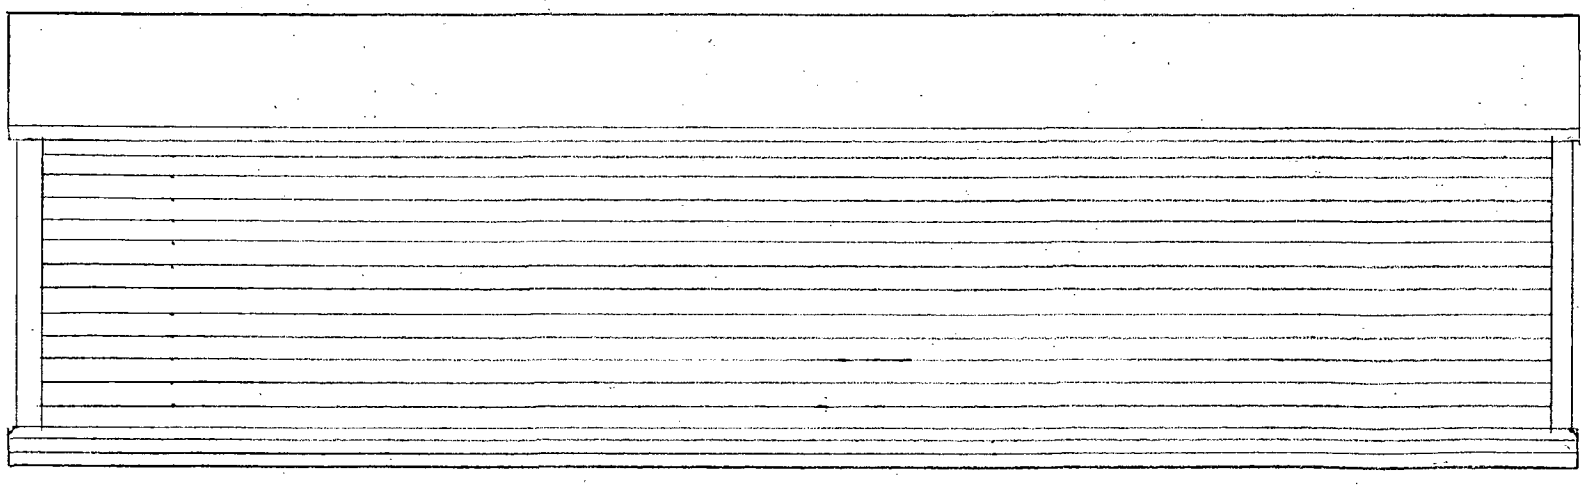

BACK

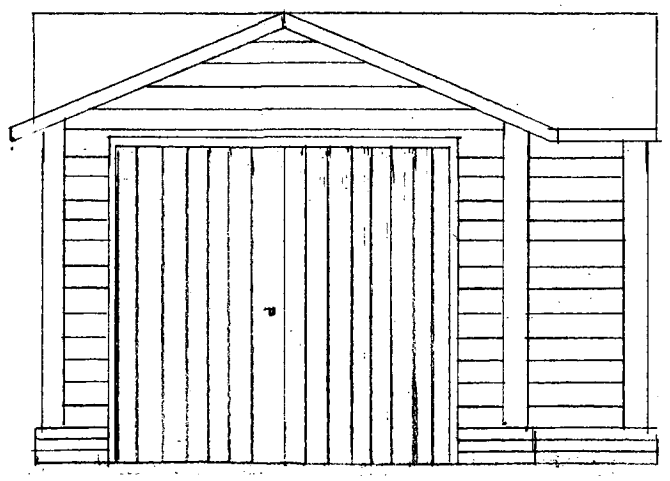

FRONT

GARAGE / STOREROOM,

11 NUNEATON LANE HIGHAM ON THE HILL

MR J.V. WOODWARD

SCALE: 1:50

DATE, 18TH SEPTEMBER