

Mr & Mrs Scott Burns
121 Leicester Road
Groby
LE6 0DQ

Proposed Single storey rear extension
and Garden Room


Location Plan

1 : 500
1 : 1250


2023-06-01



Location Map
scale 1:1250

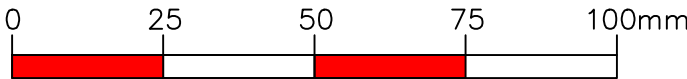

North

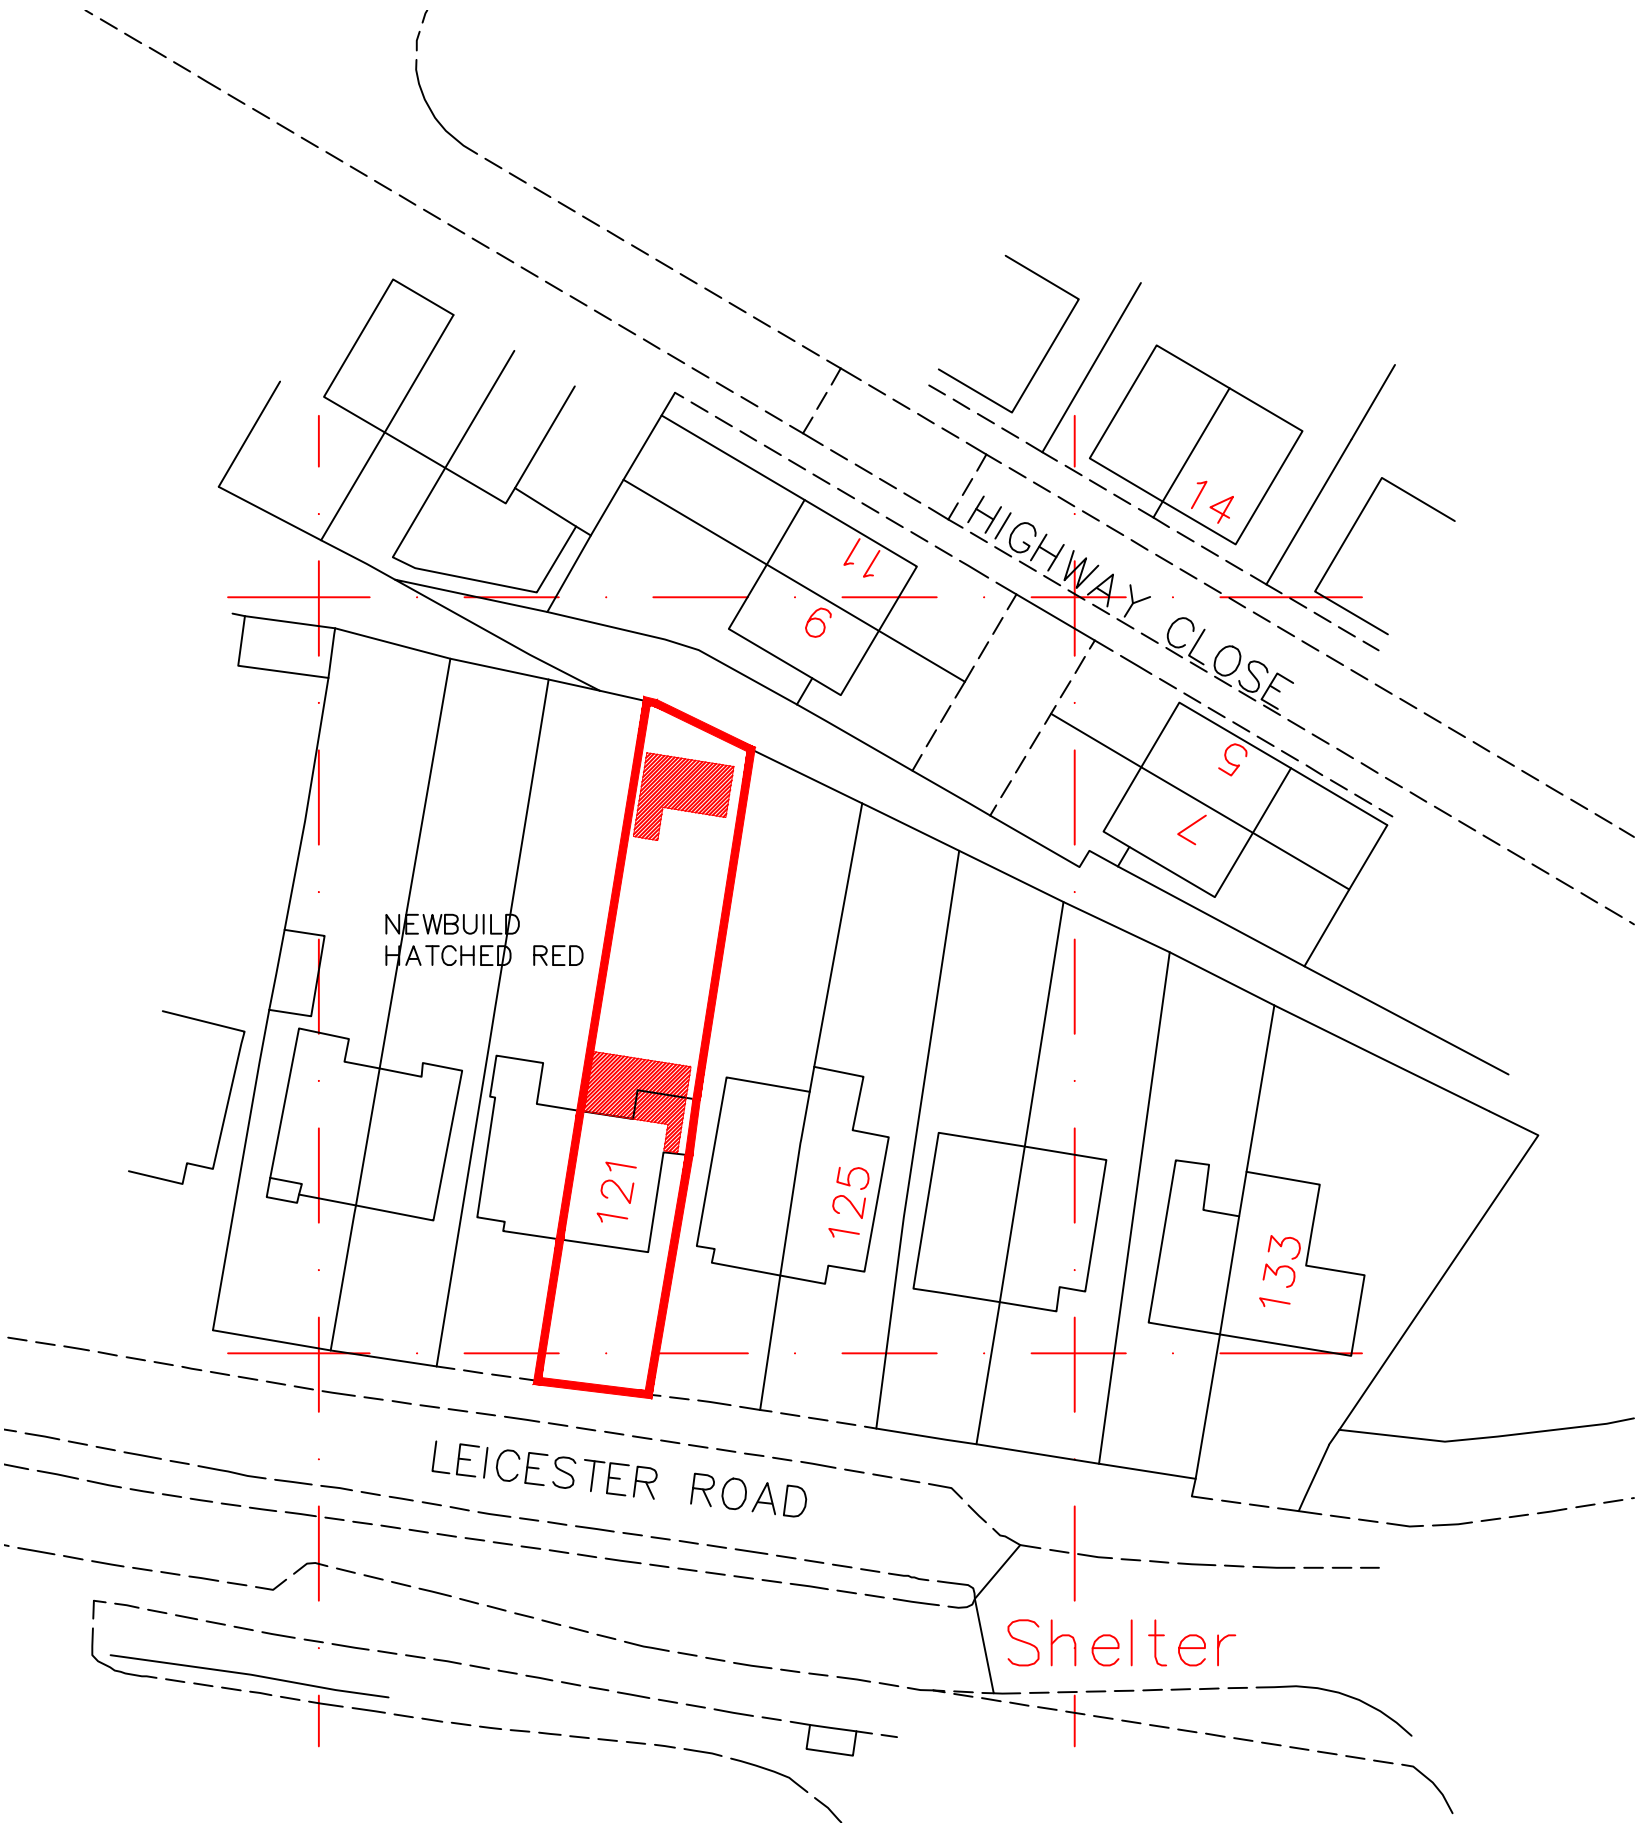

Block Plan
scale 1:500