


Mr & Mrs Scott Burns
121 Leicester Road
Groby
LE6 0DQ

Proposed Single storey rear extension
and Garden Room

Parking Provision

1 : 200

2023-06-05

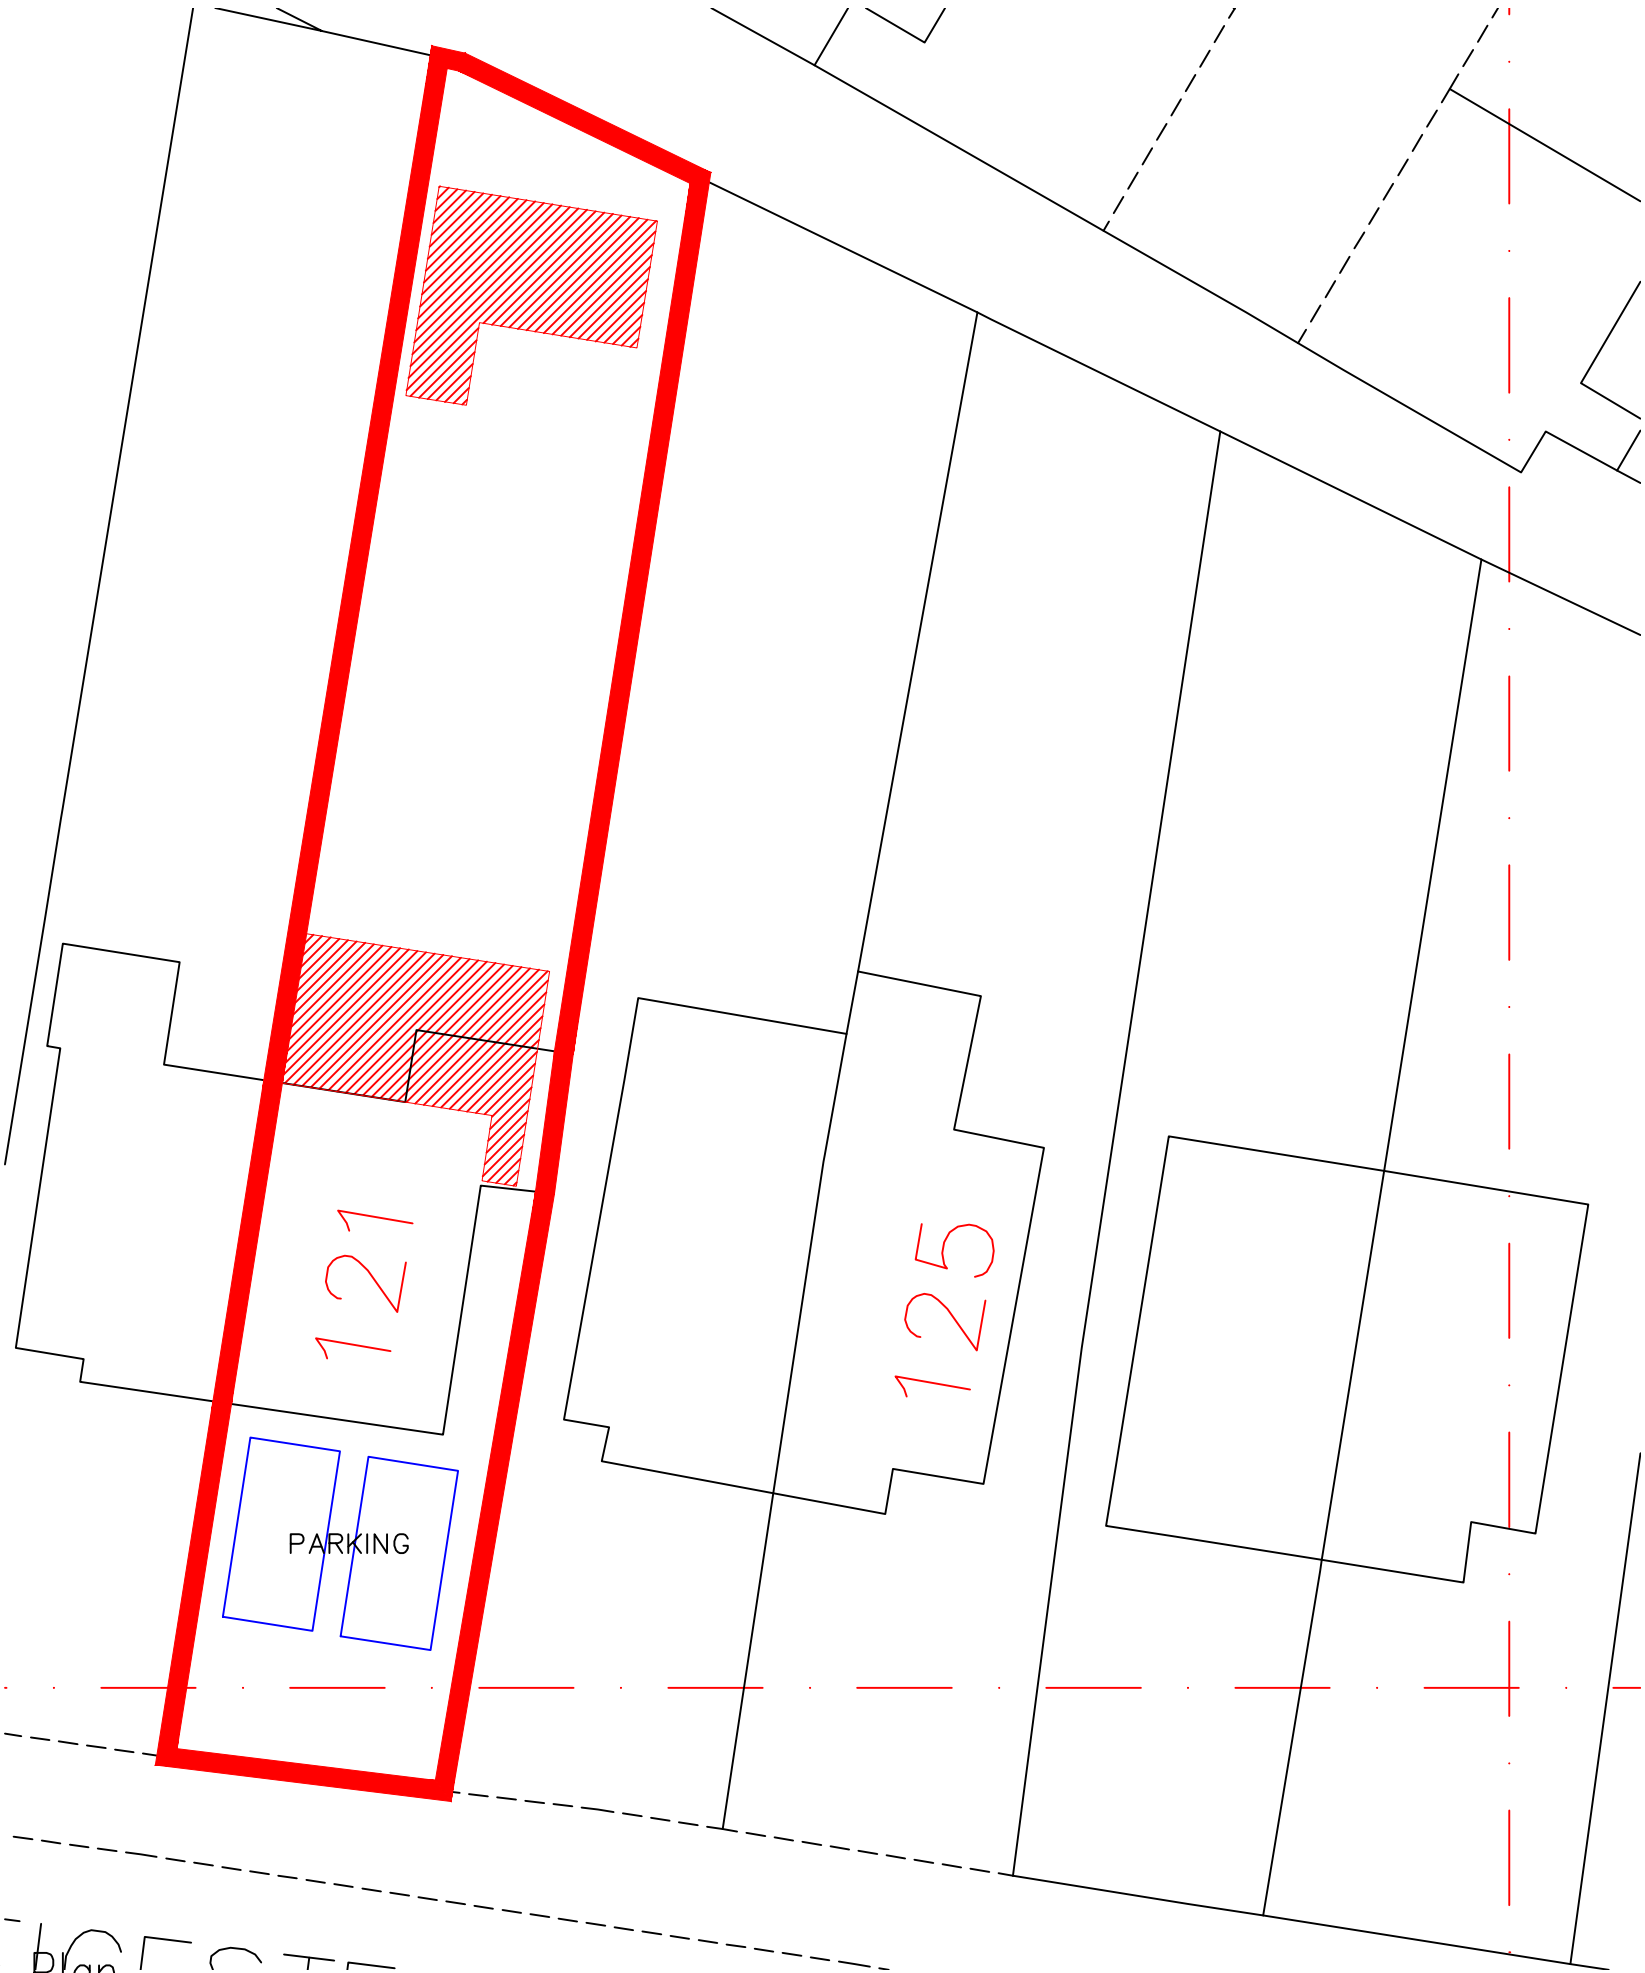

Block Plan
scale 1:200