


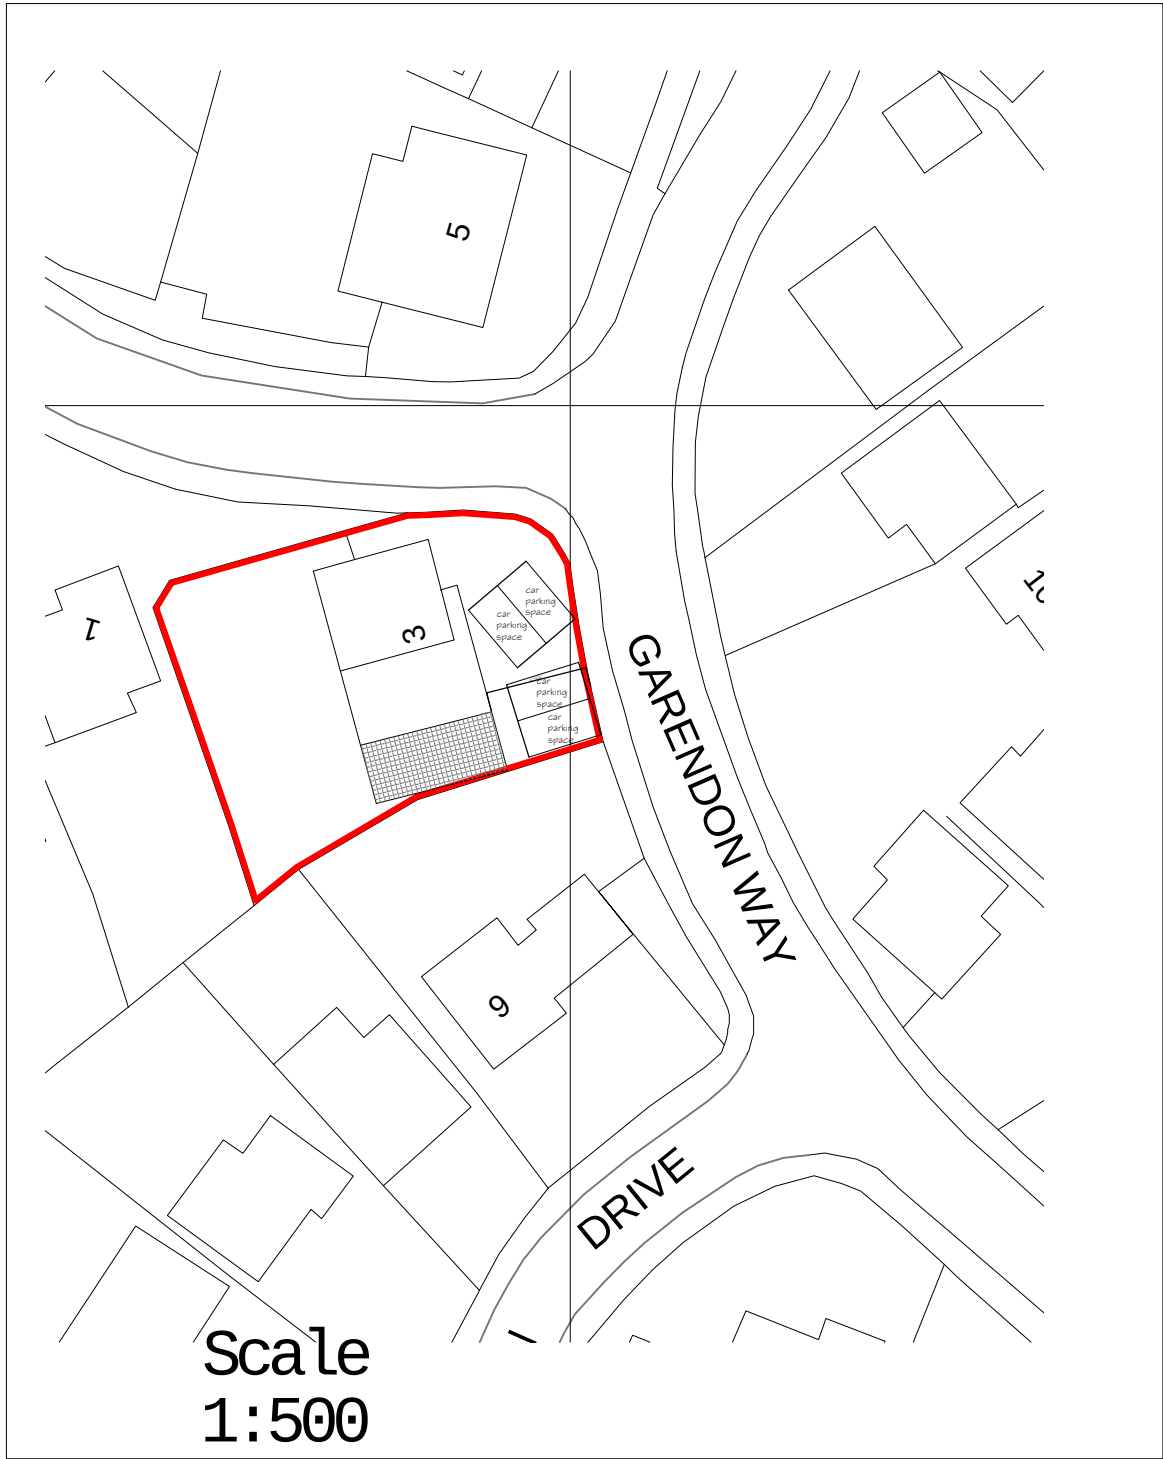

Proposed Extension
3 Garendon Way
Groby
For N.Den & T Hines

Scales
As Noted
January 2025
Number 2510/05