


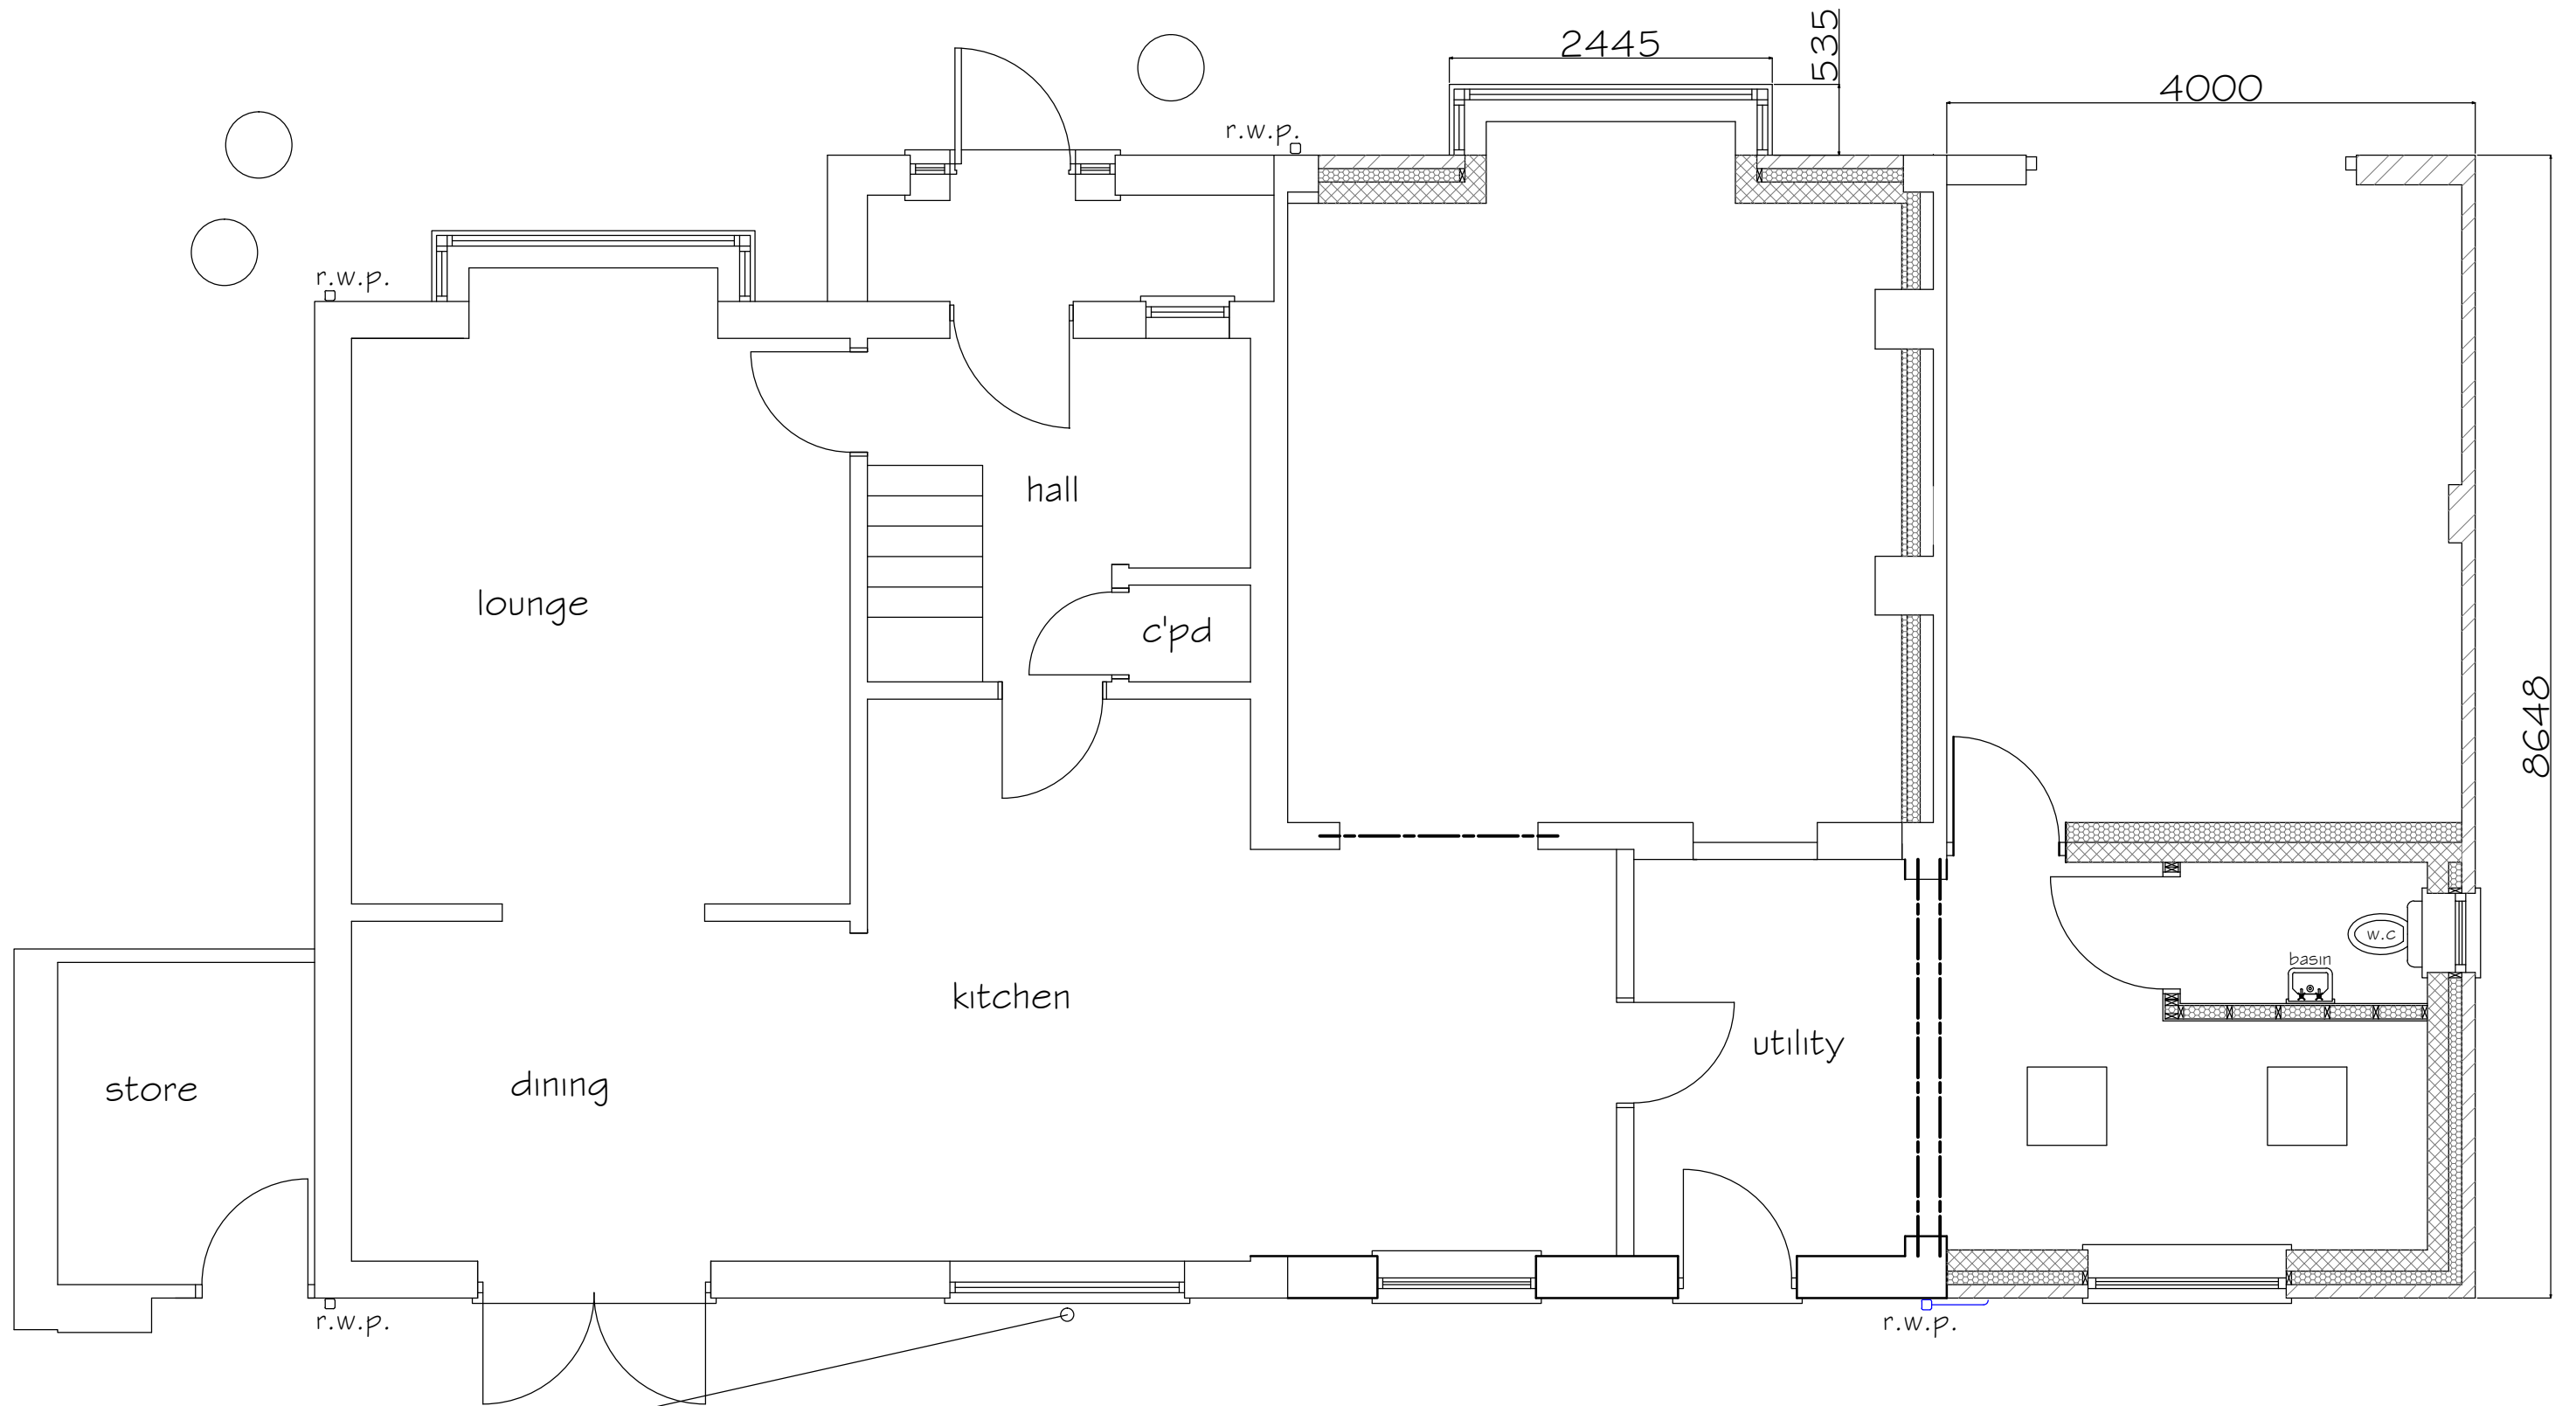

PROPOSED GROUND
FLOOR PLAN

Proposed Extension
3 Garendon Way
Groby
For N.Den & T Hines

Scale
1:50
January 2025
Number 2510/01