



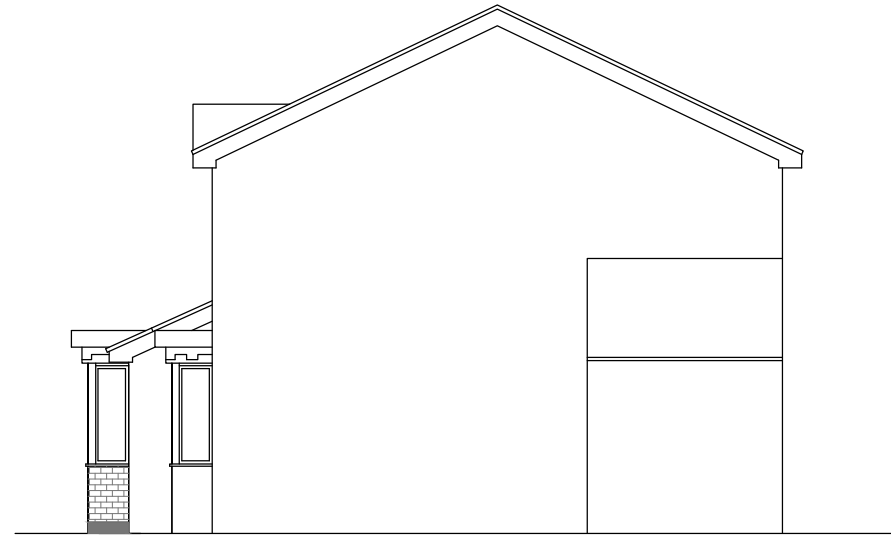


PROPOSED SIDE ELEVATION



PROPOSED FRONT
ELEVATION

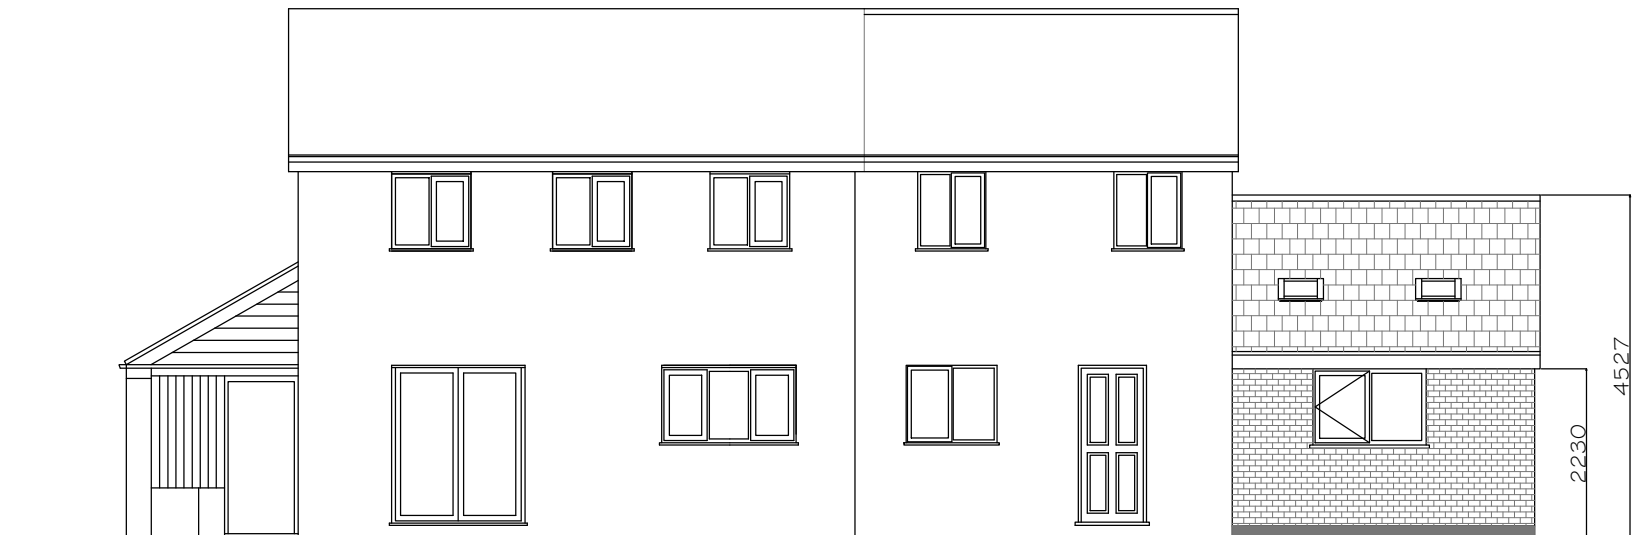

PROPOSED REAR ELEVATION

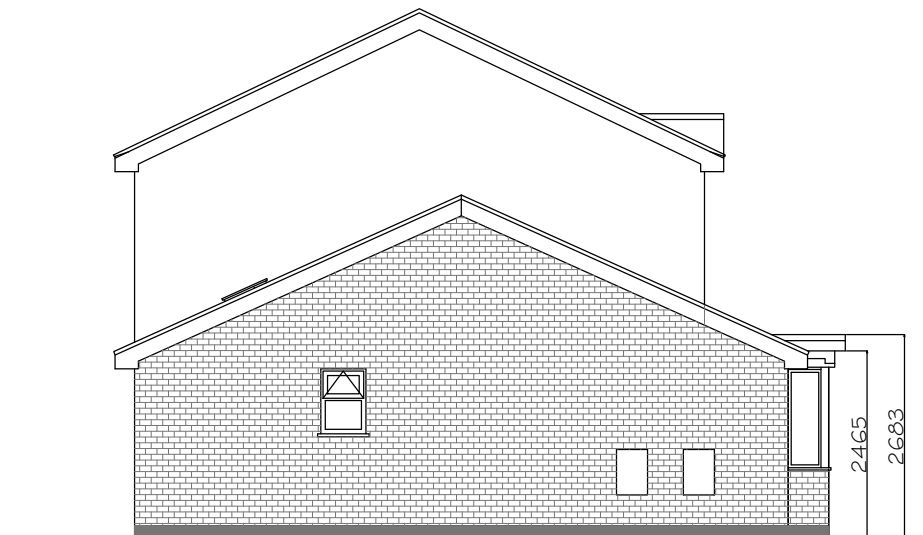

PROPOSED SIDE ELEVATION

Proposed Extension
3 Garendon Way
Groby
For N.Den & T Hines

Scale
1:100
January 2025
Number 2510/02