


Garage Front Elevation



Garage Side Elevation

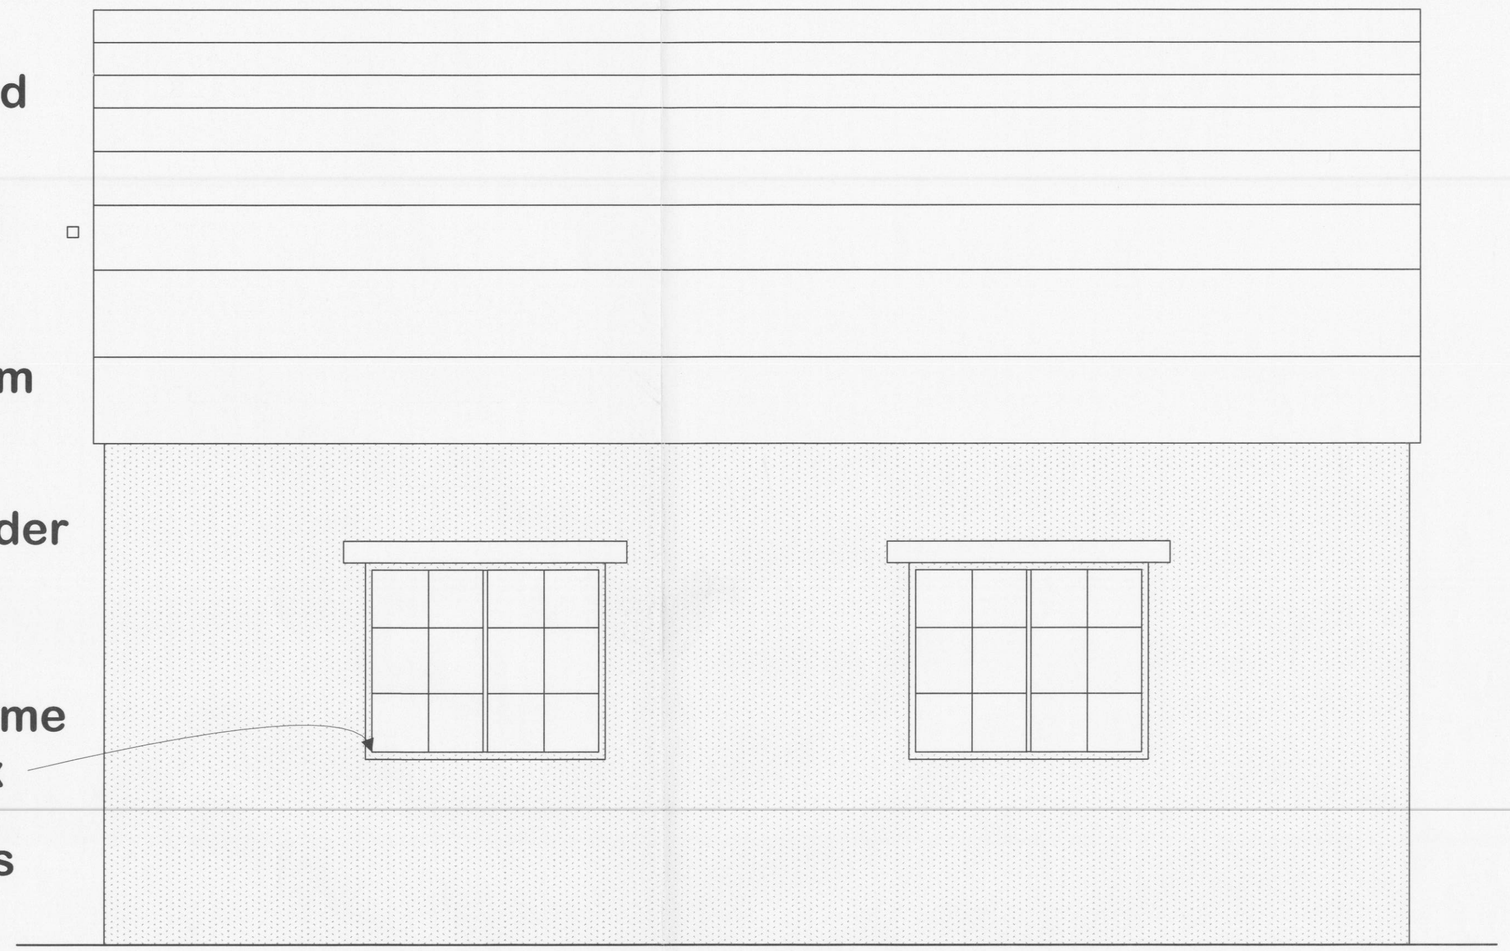

Garage Rear Elevation

Proposed conversion of existing store/washouse into granny annex & demolition of existing double garage and replacement with single garage and stores at:
Barley Mow Cottage, Main Street, Cadeby.

PROPOSALS
Richard Evans
Barley Mow Cottage, Main Street , Cadeby
Scale 1:20
Drawing 02/2012 June 2012

DEVELOPMENT SERVICES
13 JUL 2012
RECEIVED