

existing side elevation to farm yard

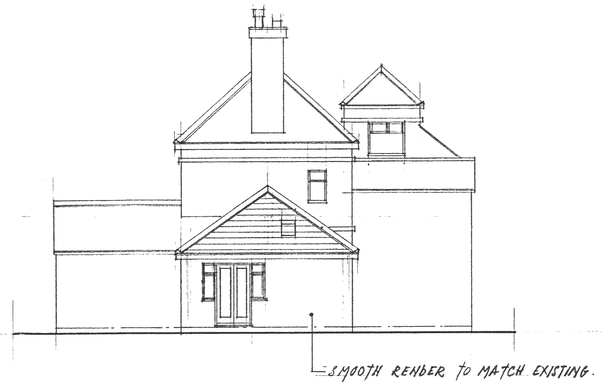

proposed side elevation to farm yard

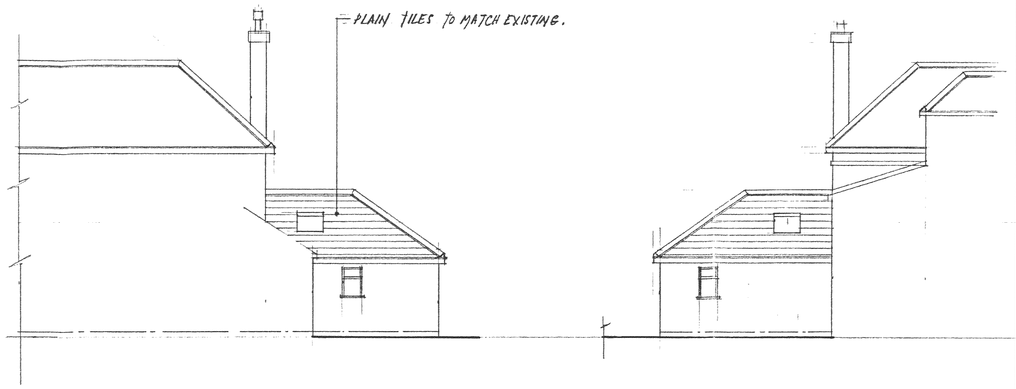

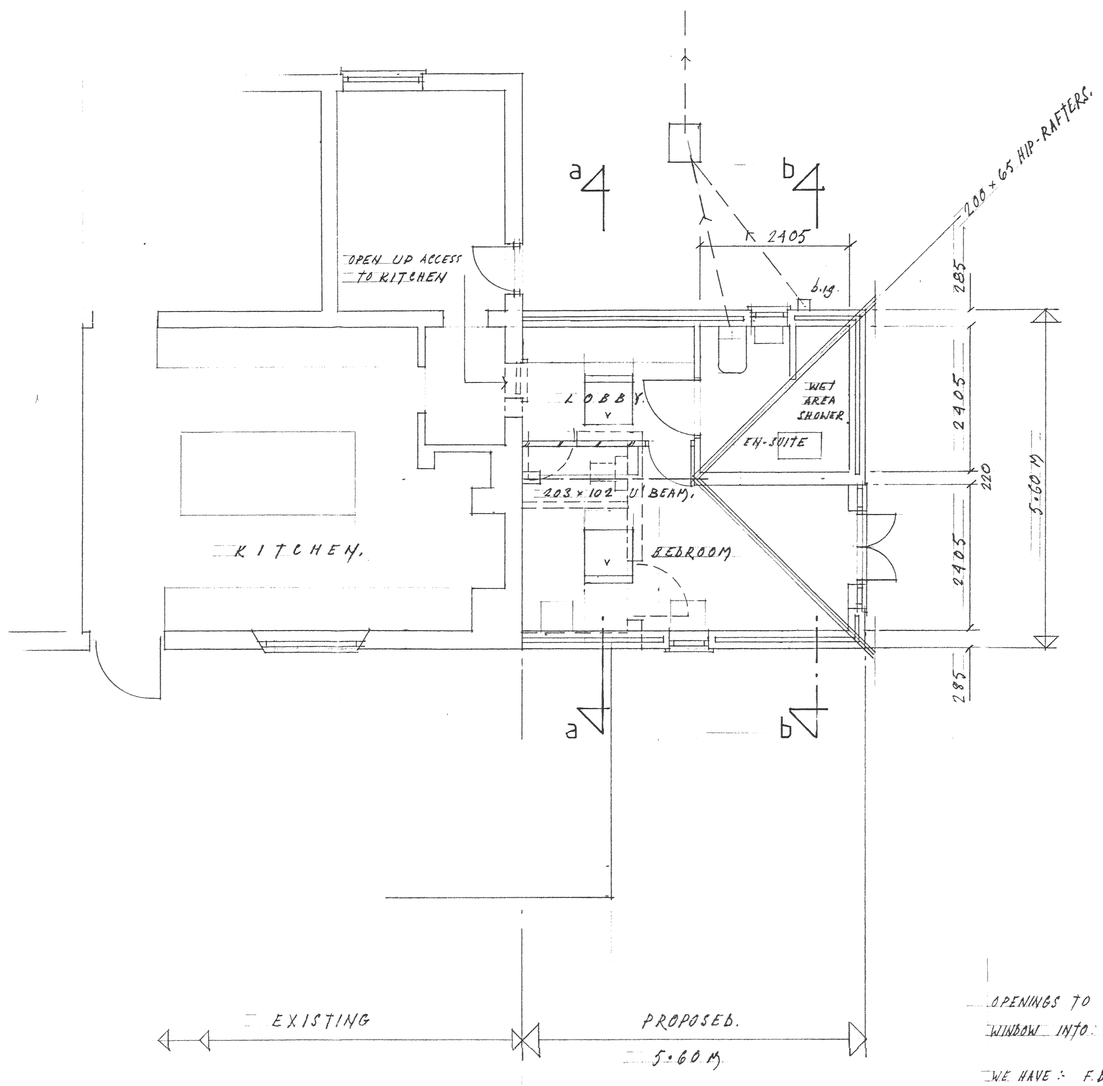

PLAN

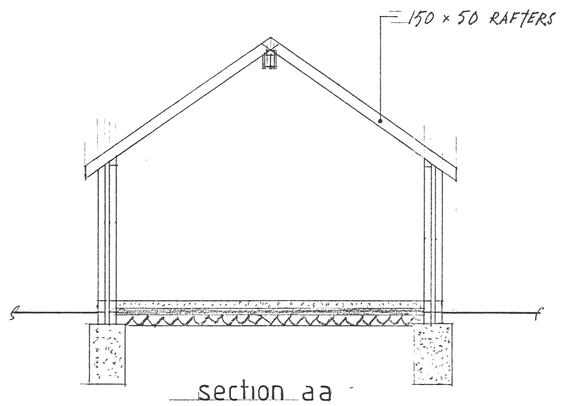

section aa

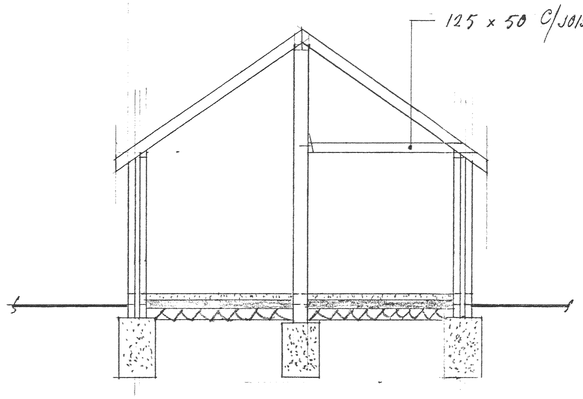

section bb.

OPENINGS TO PART L : FLOOR AREA 5.30 x 5.00 = 26.50 x 25% = 6.62 m² +
WINDOW INFO: 0.54 x 1.00 = 0.54 TOTAL ALLOWABLE OPENINGS 6.62 + 0.54 = 7.16 m²

WE HAVE :- F.DOORS 1.2 x 2.1 = 2.52 SIDE WINDOWS 1.2 x 0.4 x 2 = 0.96. 3 H° WINDOWS 0.60 x 1.0 = 0.6 x 3 = 1.8
2 H° VELUX 0.78 x 0.98 = 0.76 x 2 = 1.52. TOTAL OPENINGS : 6.80 m² OK.

NOTES:
All dimensions must be checked on site and not scaled from this drawing.

A		
	Date	Revisions

© copyright

DEVELOPMENT SERVICES
17 OCT 2007
RECEIVED

Client
MR & MRS. E. HERRICK.

Job Title
FOLLY FARM
SHILTON ROAD.
KIRKBY MALLORY, LEICS.

Drawing Title
PROPOSED EXTENSION
TO THE SIDE OF
FARM HOUSE.

842156.

Scale 1:50 & 1:100.

Date JUNE 2007 | Drawn by S WILKINSON.

Drg. No. PP- 00302413 | Rev.

JOHN E WRIGHT 526657

594 x 841mm A1

07/01217/FUL.