




SOUTH ELEVATION

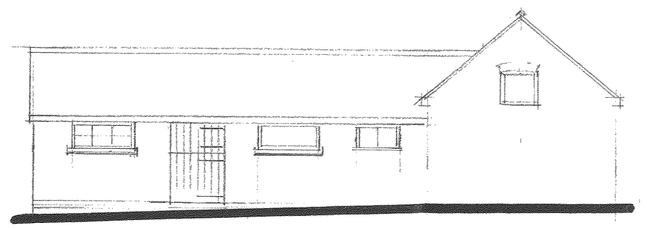


EAST ELEVATION

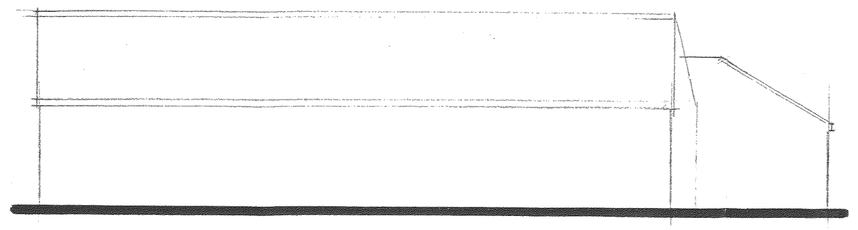


NORTH ELEVATION

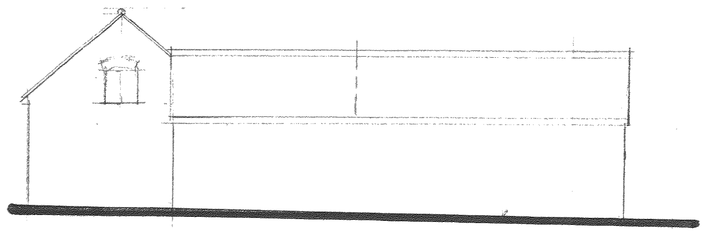

WEST ELEVATION

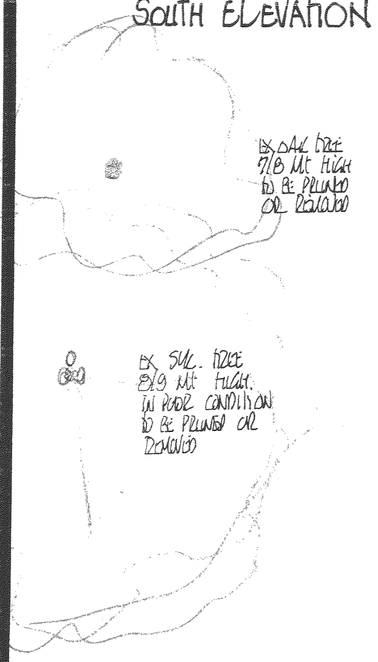

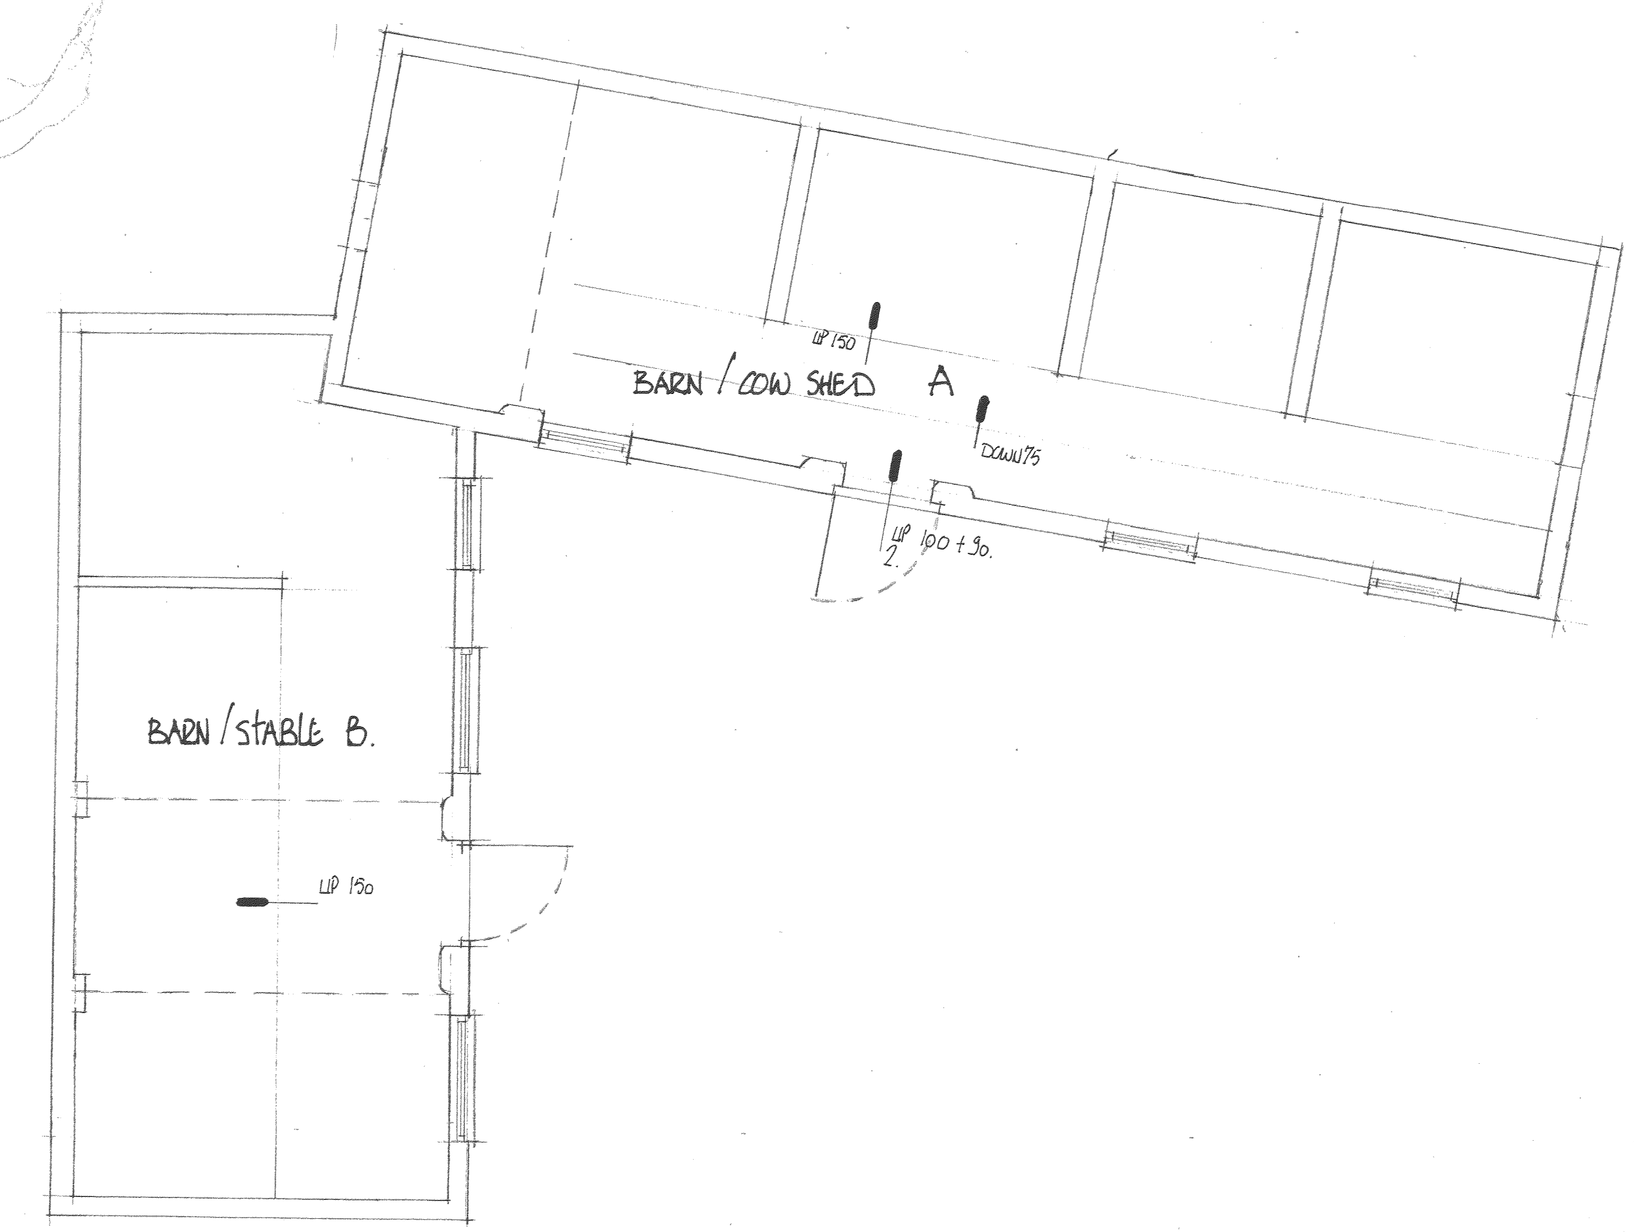

PLAN LAYOUT

PLAN AND ELEVATIONS OF EXISTING BARNS FOR MISS. V. ORGILL

SCHOOL HOUSE FARM
DESFORD ROAD
NEWBOLD VERDON LE9 9LG

SCALE:	DATE:	DRAWN BY:
1:50 & 1:100 AT A1 SIZE	APRIL 2010	P.B

DRAWING NUMBER:
979/01

Peter Barnwell Limited
Building Surveyor
Peter Barnwell ACIOB.
22 Norfolk Road,
Desford, Leicester, LE9 9HR.
01455 823816