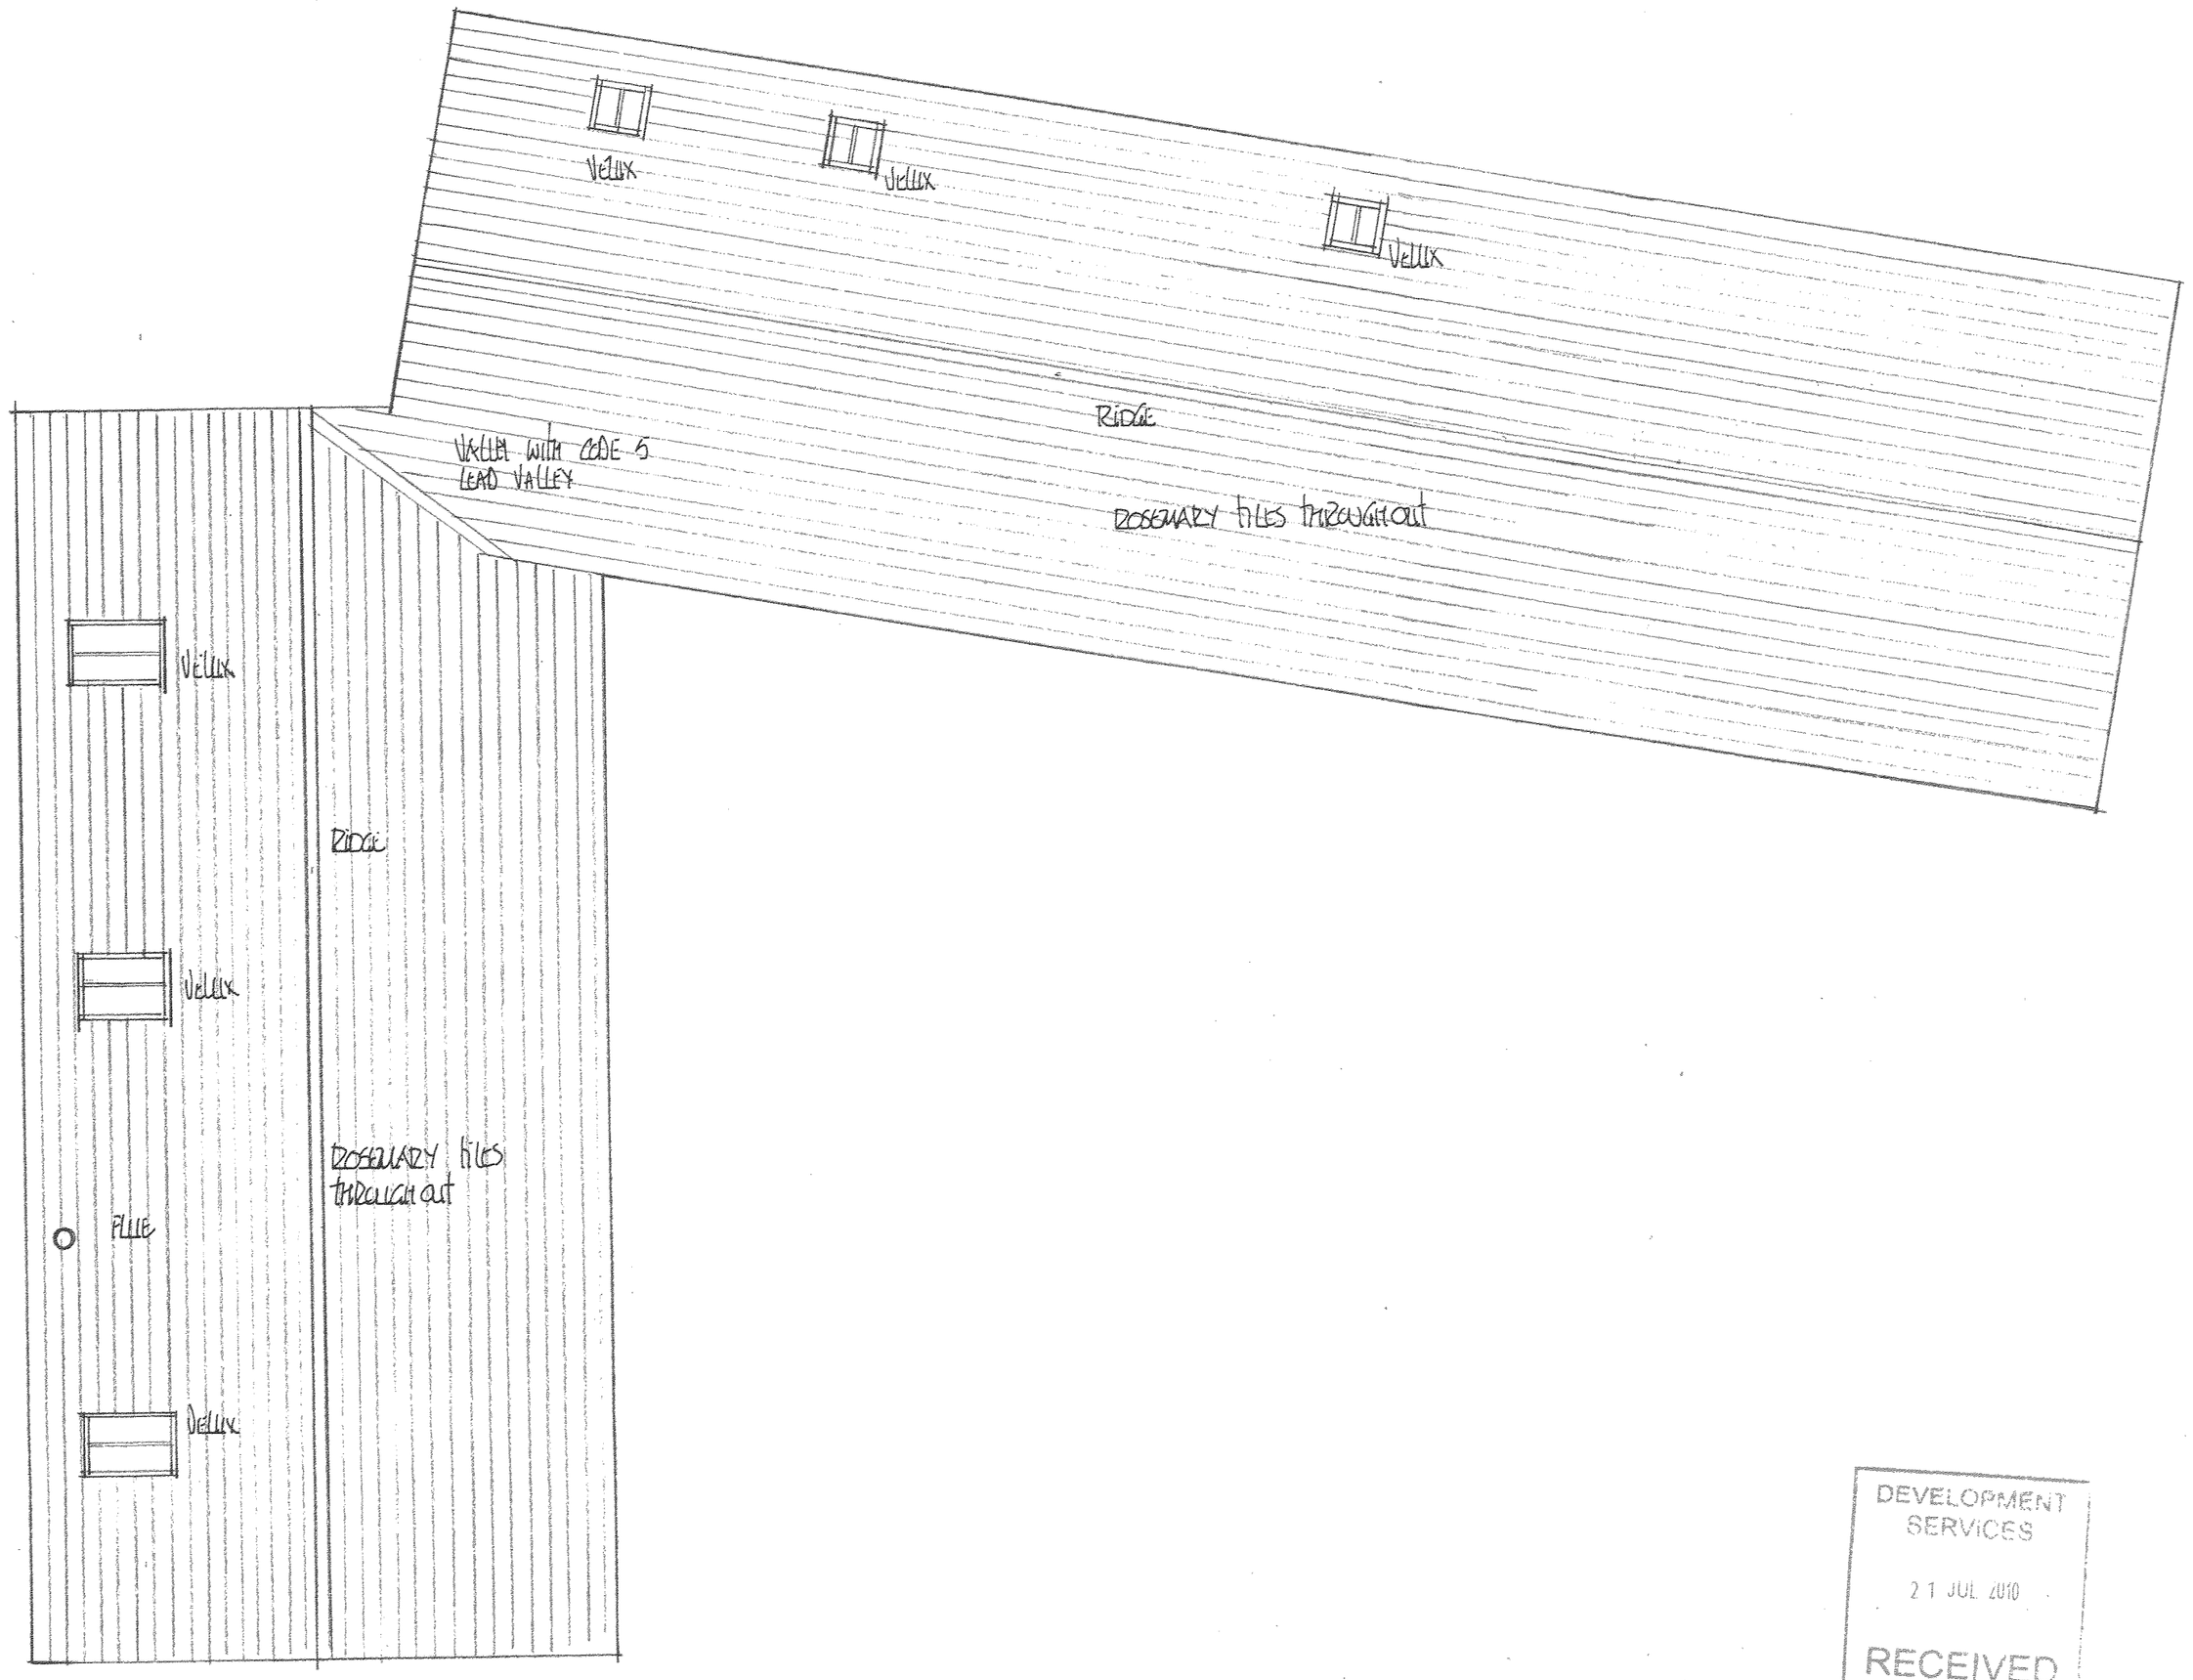


ROOF PLAN.

DEVELOPMENT SERVICES
21 JUL 2010
RECEIVED

PROPOSED BARN CONVERSION FOR

MISS V ORGILL.

SCHOOL HOUSE FARM.
DESFORD ROAD.
NEWBOLD VERDON. LE9 9LG.

SCALE:	DATE:	DRAWN BY:
1:50 AT A1 SIZE	JULY 2010	PB

DRAWING NUMBER:
979/03.

Peter Barnwell Limited
Building Surveyor

Peter Barnwell ACIOB.
22 Norfolk Road,
Desford, Leicester, LE9 9HR.
01455 823816