RESIDENTIAL DEVELOPMENT AT 33 & 35 STATION ROAD, DESFORD

SITE LOCATION PLAN

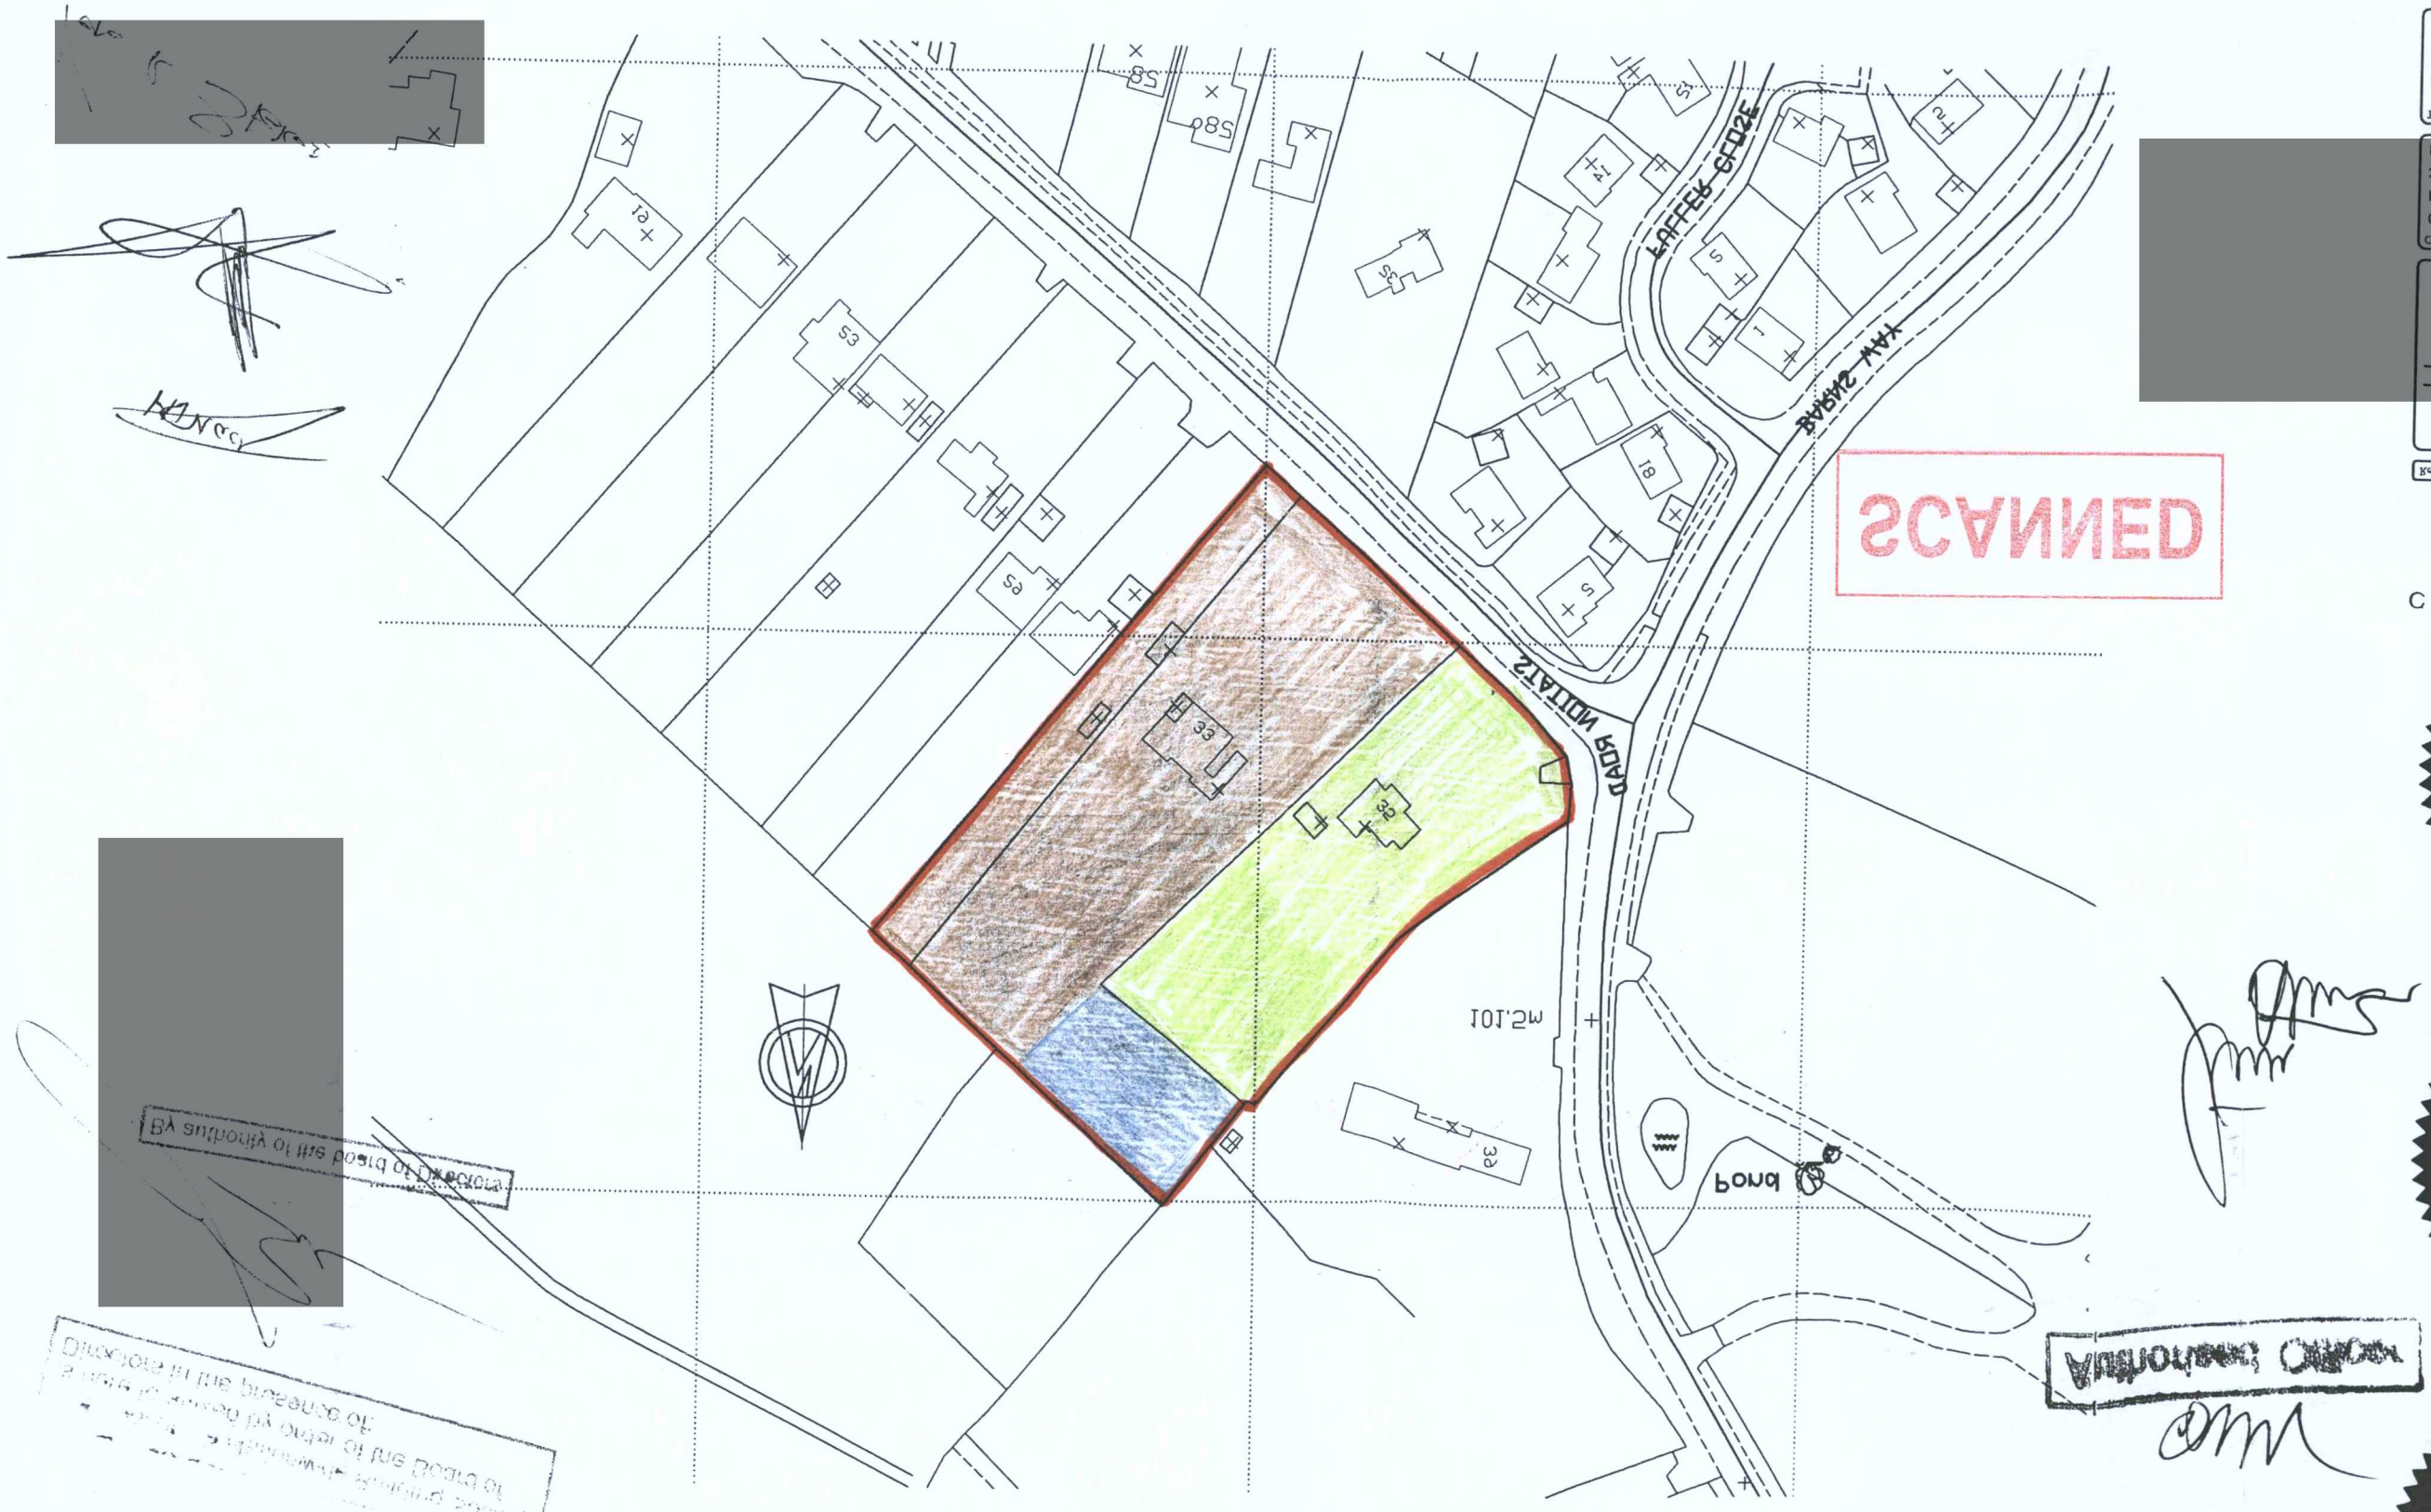

SCANNED

CHARLES CHURCH

Authorised Officer

By authority of the Board of Directors

Directors in the presence of:

© This drawing and the building works depicted are the copyright of Neil Boddison Associates Ltd and may not be amended or reproduced without written permission. No liability will be accepted for amendments or alterations made by others.

Dwg No.	03	Rev.
Drawn	amcn	Checked PH
Scale	A3 @ 1:1250	Date MAY 2008

Title: SITE LOCATION PLAN

DESFORD,
33 & 35, STATION ROAD,
PROPOSED RESIDENTIAL DEVELOPMENT
CHARLES CHURCH SOUTH MIDLANDS

Client / Project

Neil Boddison Associates Ltd
Architecture • Property Development • Land
Tel : 01543 258 444
Fax : 01543 258 989
e-mail : info@n-b-a.co.uk
www.neilboddisonassociates.co.uk
The Studio, 19 Bird Street
Lichfield, WS13 6PW

Rev.	Date	Description