


NOTES


All dimensions must be checked on site and only scaled from this drawing for planning purposes only

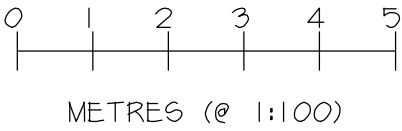


EXISTING FRONT (S) ELEVATION
SCALE 1:100



EXISTING SIDE (W) ELEVATION
SCALE 1:100

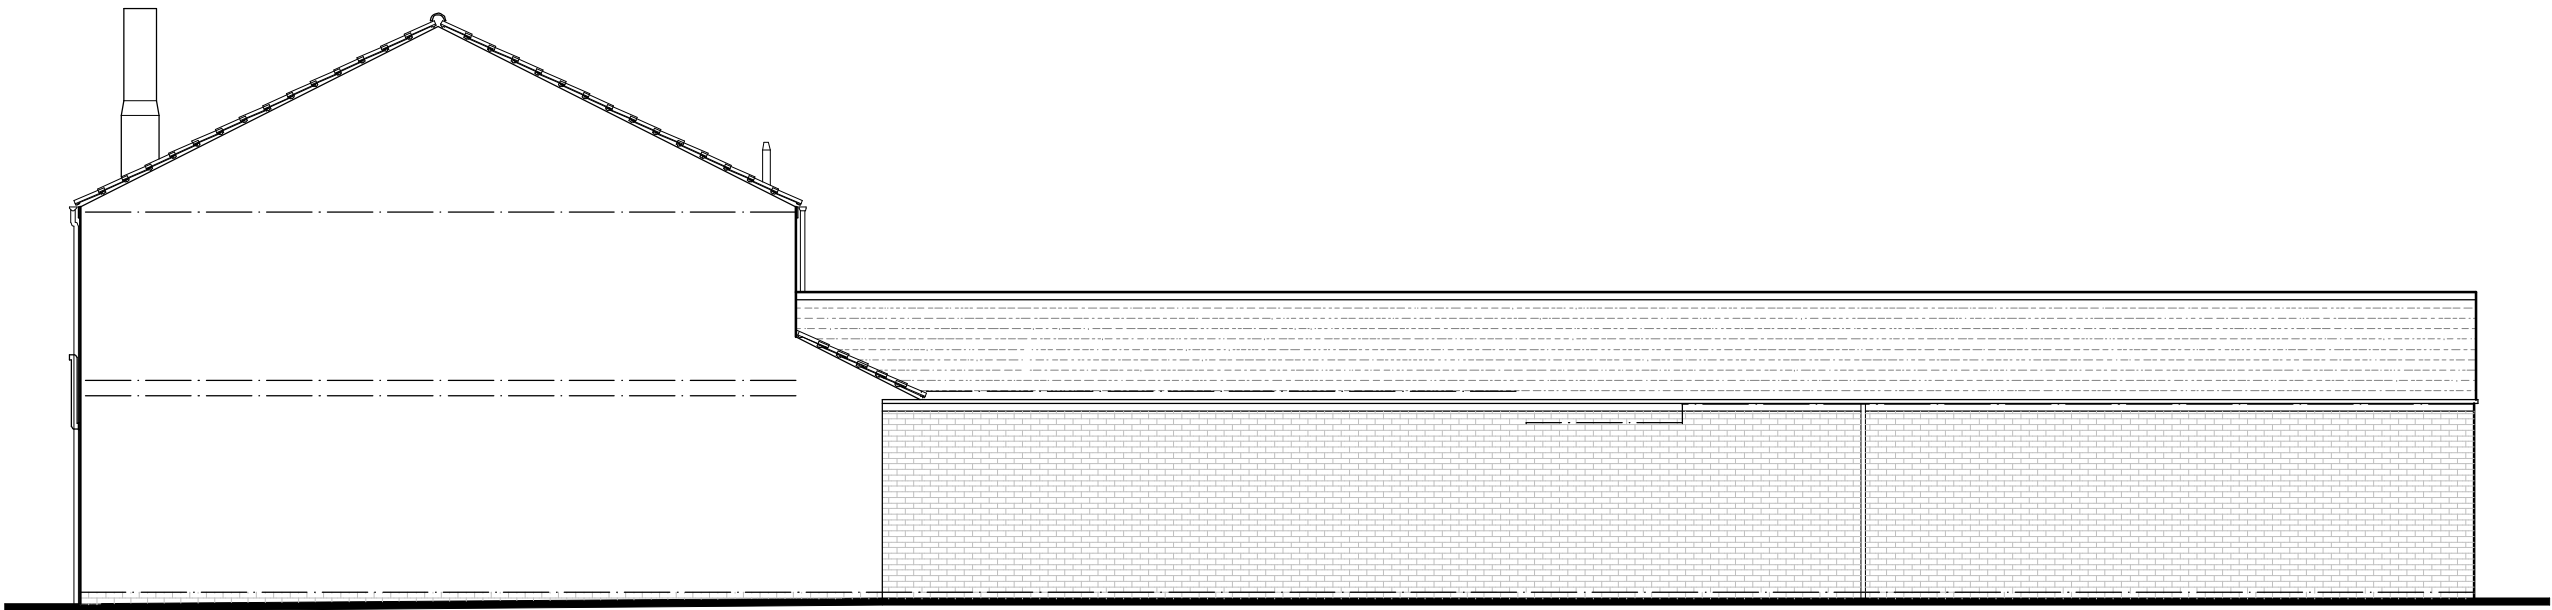

EXISTING REAR (N) ELEVATION
SCALE 1:100

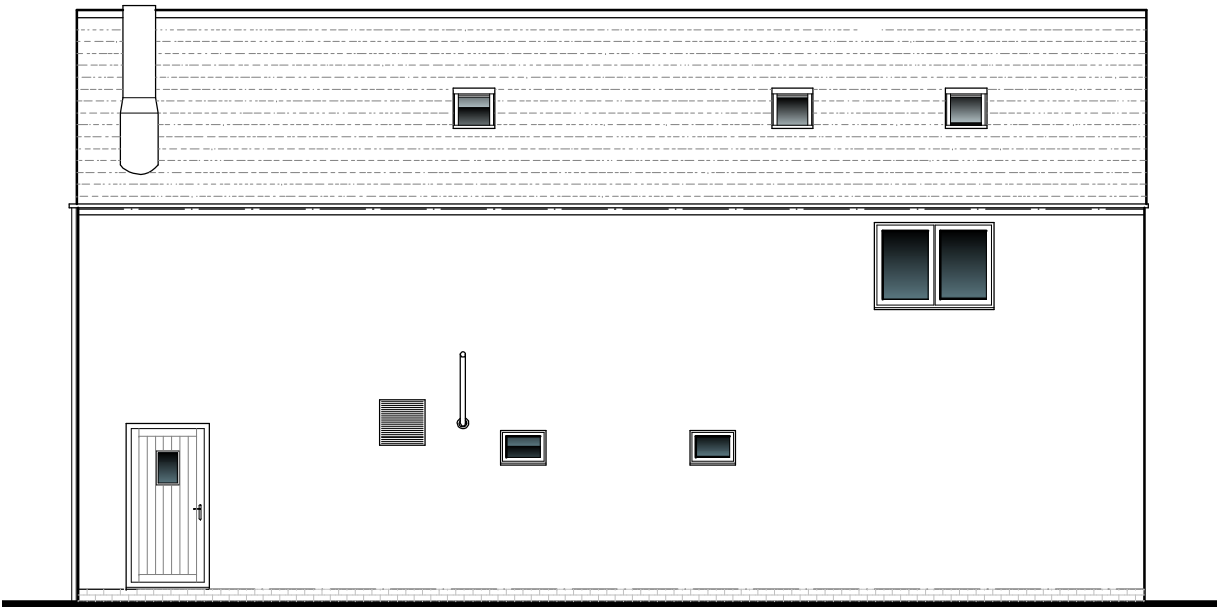

EXISTING SIDE (E) ELEVATION
SCALE 1:100

<table><tr><td></td><td></td><td></td></tr><tr><td></td><td></td><td></td></tr><tr><td></td><td></td><td></td></tr><tr><td></td><td></td><td></td></tr><tr><td></td><td>Date</td><td>Revisions</td></tr><tr><td colspan="3">© copyright</td></tr></table>																Date	Revisions	© copyright			Client	Location	Proposal	Drawing Title	Scale		 MAKING PLANS architecture Ivy Lodge, Twyford Road, Willington, Derby. DE65 6DE T / F 01283 703160 E info@makingplans-architecture.co.uk W www.makingplans-architecture.co.uk
	Date	Revisions																									
© copyright																											
SUNAR GOW (HATTON) LTD	PAPRIKA LOUNGE 125-129 MAIN STREET NEWBOLD VERDON LEICESTER LE9 9NP	NEW SIGNAGE	EXISTING ELEVATIONS	1:100																							
				Date	Drawn by																						
				SEP 2026	MRP																						
				Drg No.	Revision																						
				J3116-102																							