

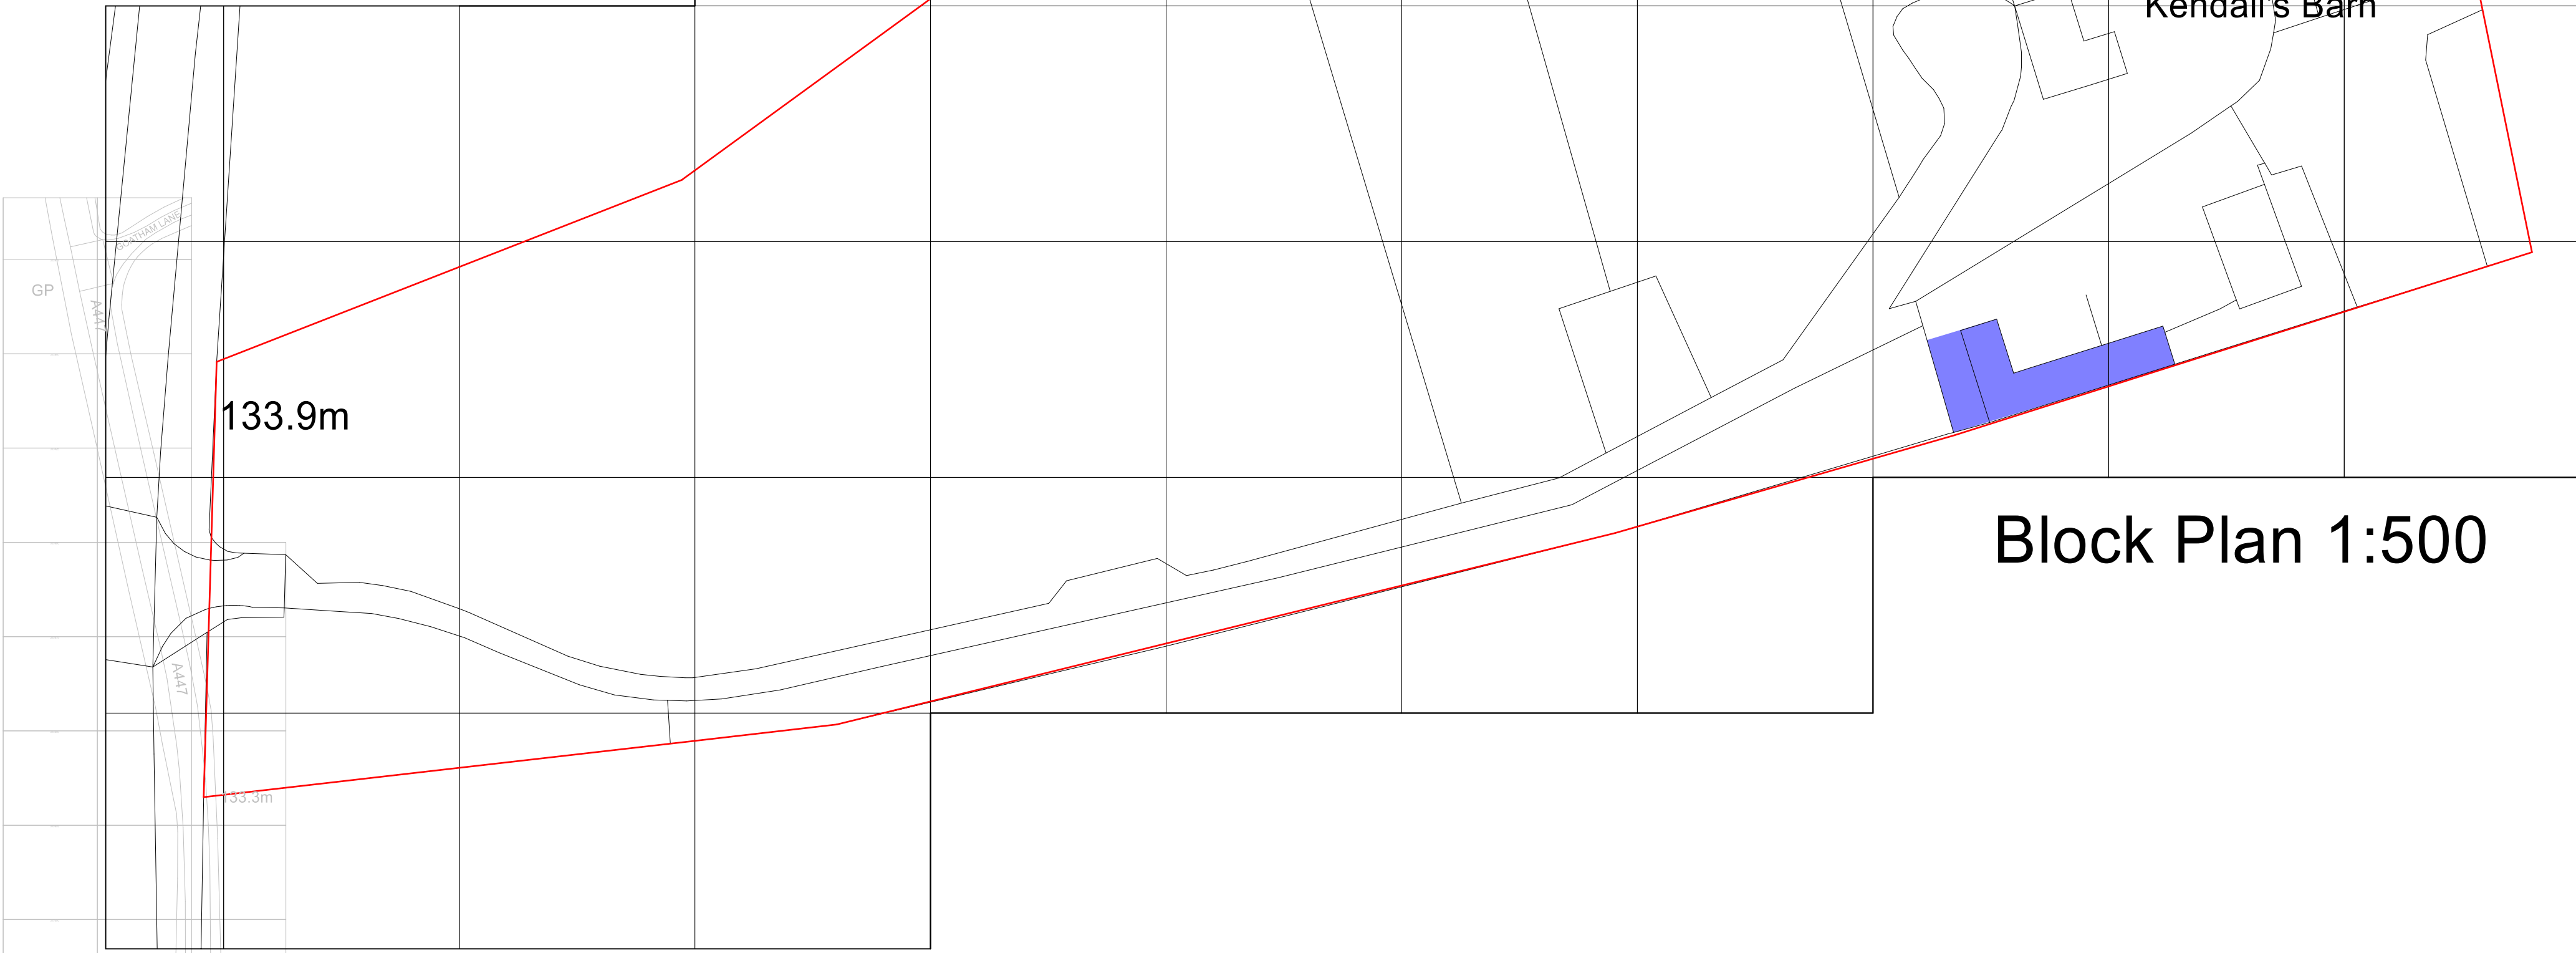


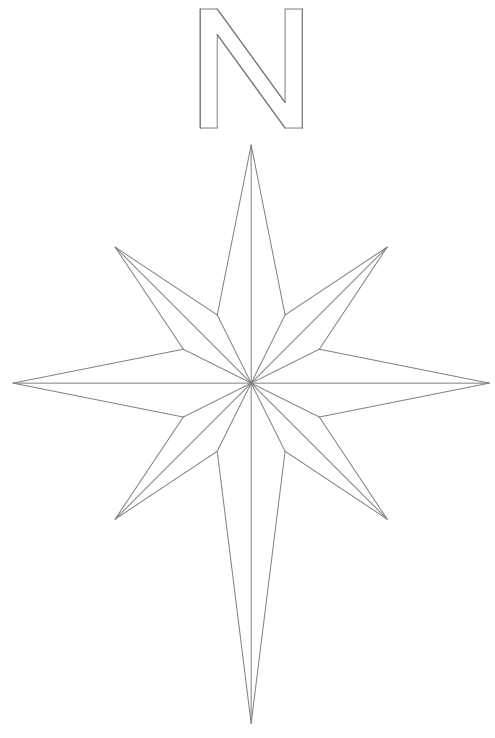


Block Plan 1:500

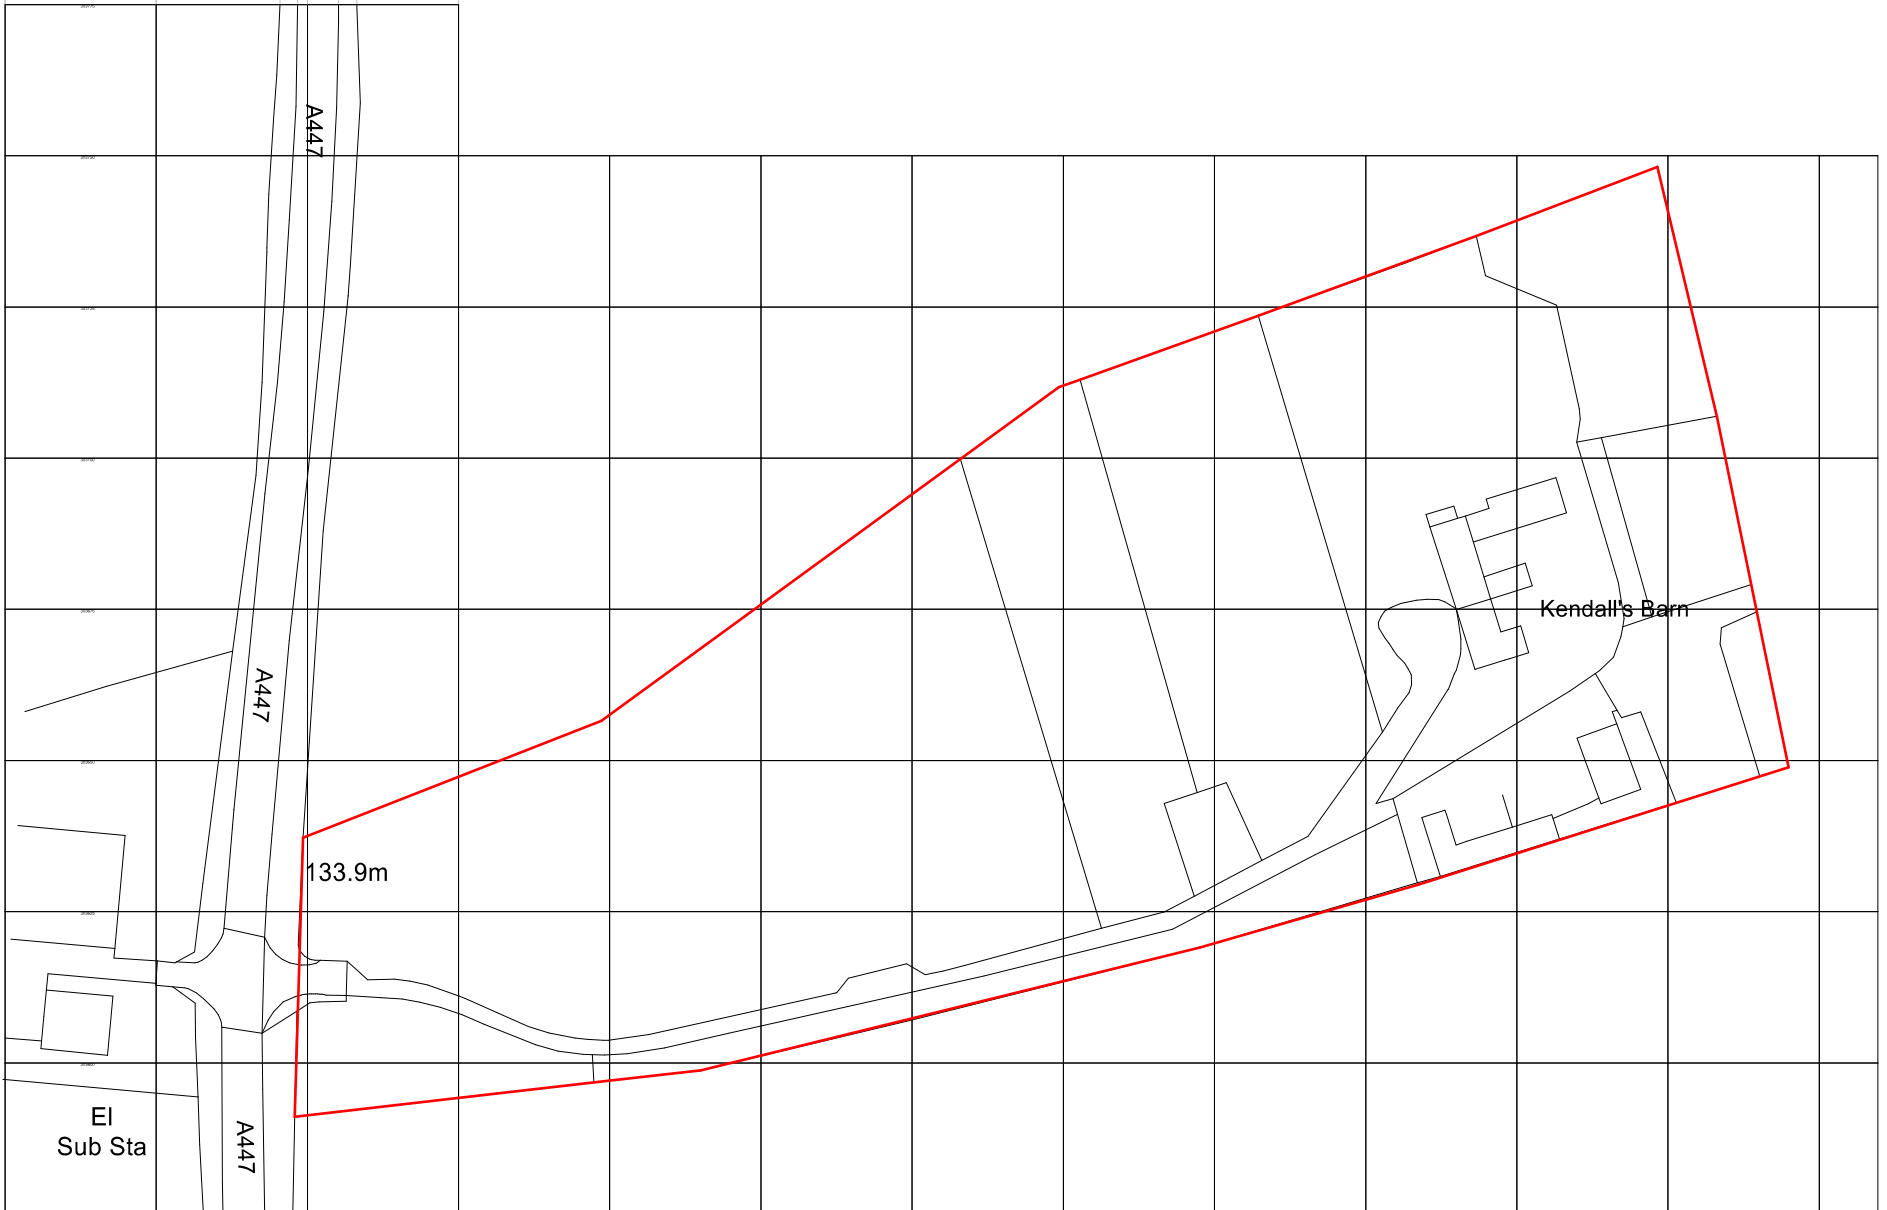

Ordnance Survey, (c) Crown Copyright 2026. All rights reserved. Licence number 100022432

Location Map 1:1250

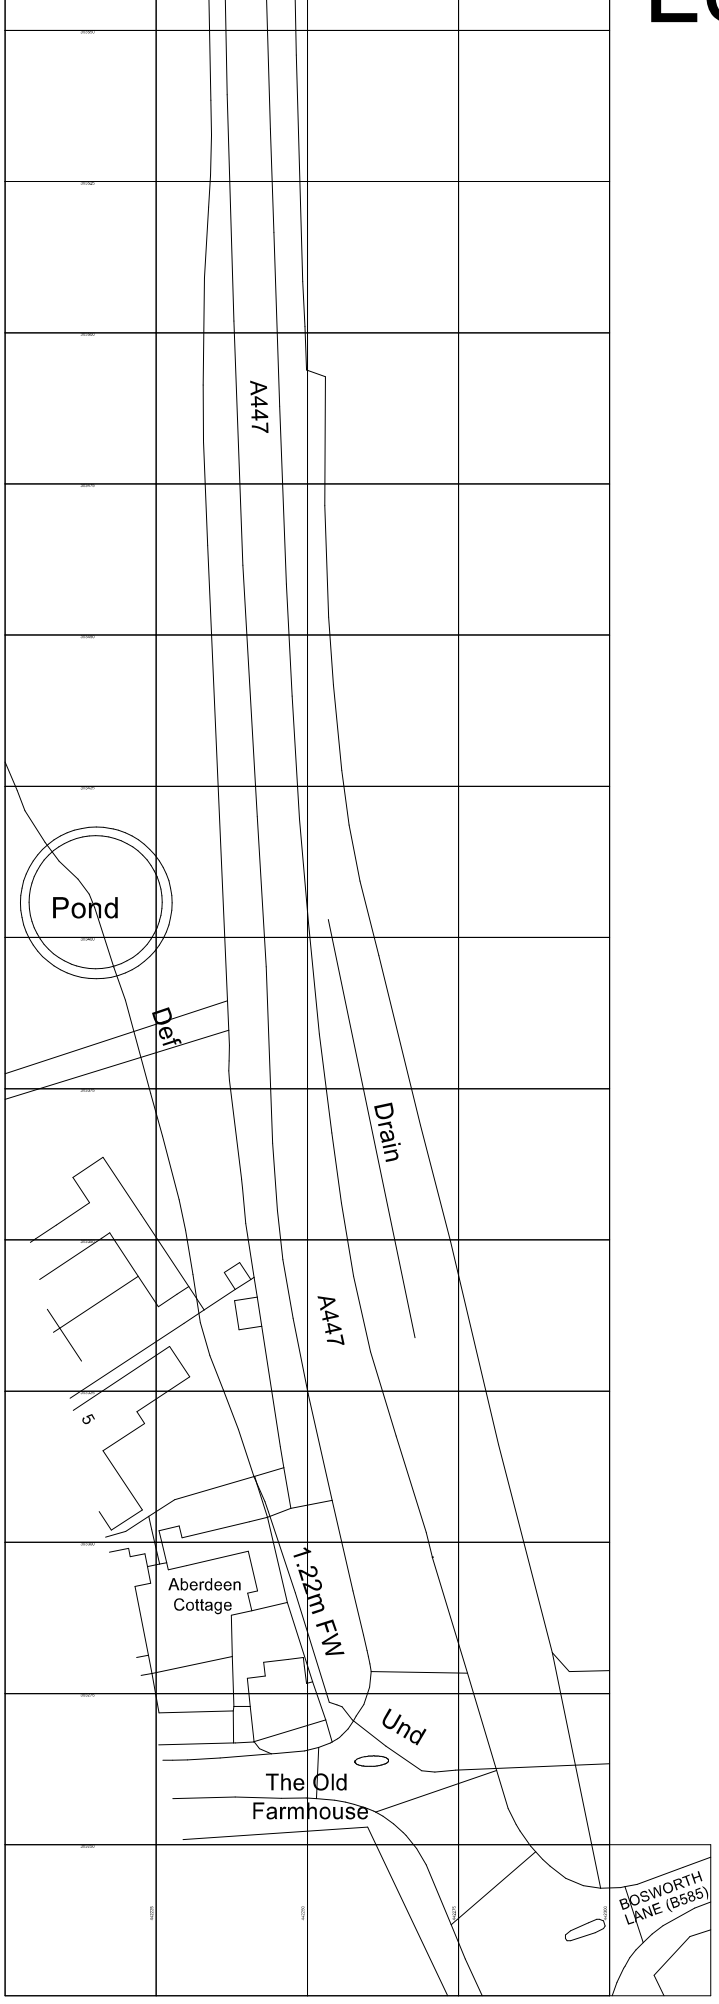

NOTES:
Drawings produced are for planning consent and building regulation approval only and may not cover all elements required to ensure project completion.
All dimensions to be checked on site by contractor.
All discrepancies with the drawings/specifications to be raised and clarified with Elsigood Architectural Limited.
All workmanship and materials to comply with current British/European standards, codes of practice & manufacturers instructions.
Do not scale from drawing.
Drawings remain the property of Elsigood Architectural Limited and can not be photocopied (copyright law) or used in any way without the permission of Elsigood Architectural Limited.

Elsigood Architectural		
Barton under Needwood Staffordshire		
Tel: 01283 617 612		
PROJECT: Proposed Change of Use / Annex		
SITE: Kendalls Barn Hinckley Road Osbaston Nuneaton CV13 0HS		
TITLE: Location Map, Block Plan		
DATE: 29/09/2026	SCALE: 1:1250 1:500	
DRAWING No.: 26-013-LMBP	DRAWN: PME	REV: -