


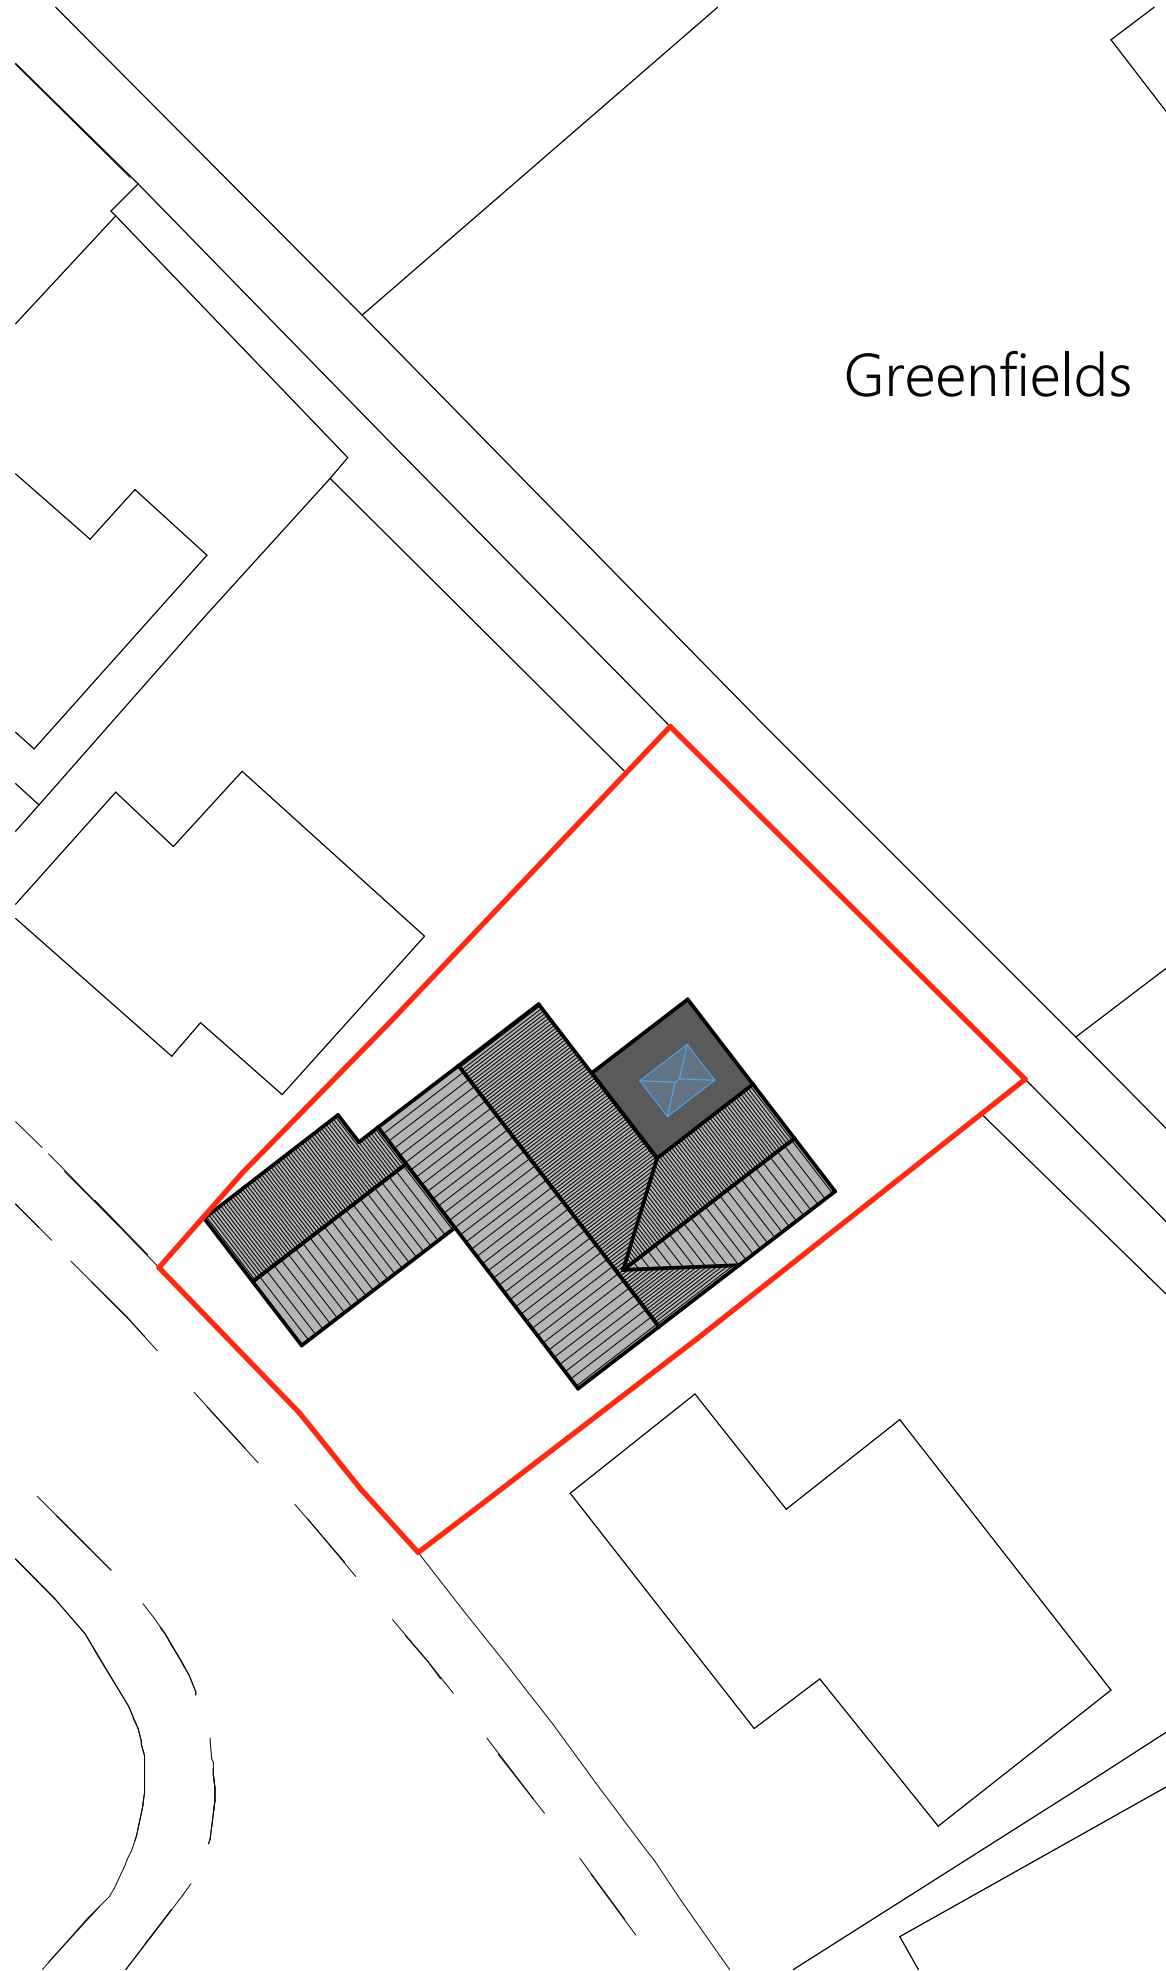

Block Plan, 1:250@A3

Greenfields



Location Plan, 1:1250@A3




0 10 20
Scale Bar 1:250



0 20 50 100
Scale Bar 1:1250

Please Note:

- This drawing may be printed and scaled FOR PLANNING PURPOSES.
- All dimensions to be CHECKED ON SITE and any DISCREPANCY reported to Design Three Sixty.
- The site boundary shown is the best assumed from available data & does NOT represent legal ownership.
- All dimensions in mm unless otherwise stated.

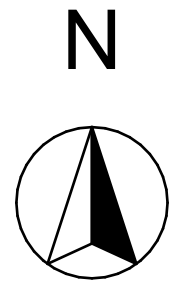

Revisions.

DESIGN THREE SIXTY

E: info@designthreesixty.co.uk
T: +44 (0) 7904 224864
W: www.designthreesixty.co.uk

Project:
Two storey and single storey rear extension

8 Grange Drive
Burbage
Hinckley
LE10 2JR

Client:
Rita Mistry - Smith

Drawing Title:
Location and Block Plan

Drawing by:
IG / WJ / SK

Checked by:
IG / KF

Date:
29-09-2026

Scale:
As Shown @A3

Drawing Number:
317-03

Revision:
0 / A / B / C / D / E
F / G / H / I / J / K