
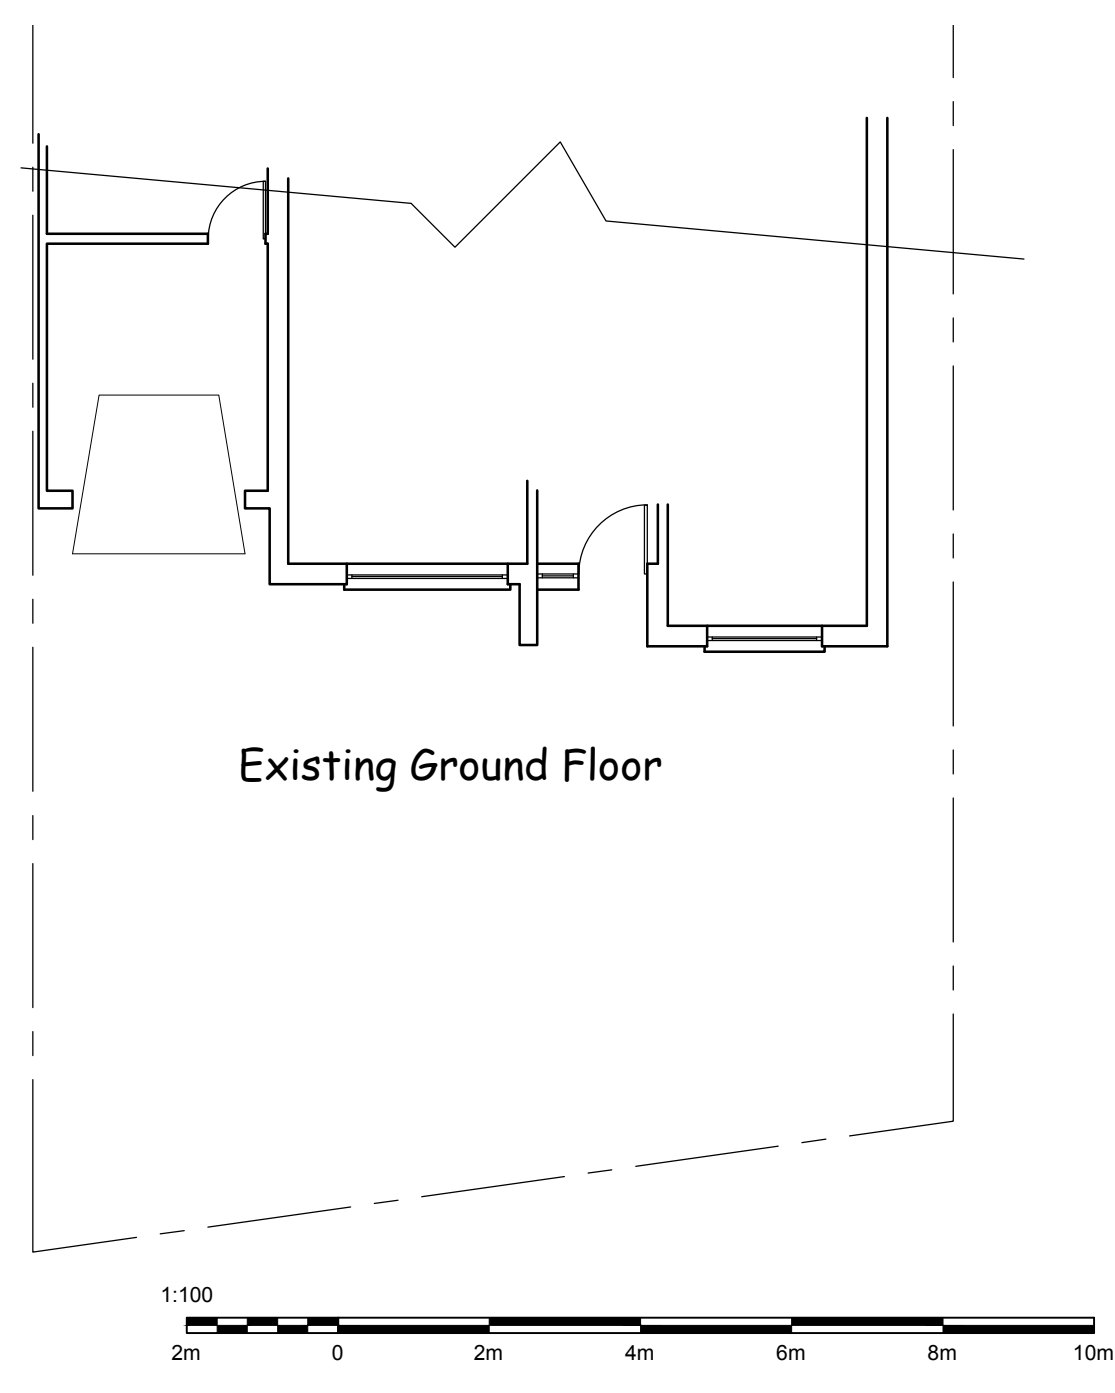
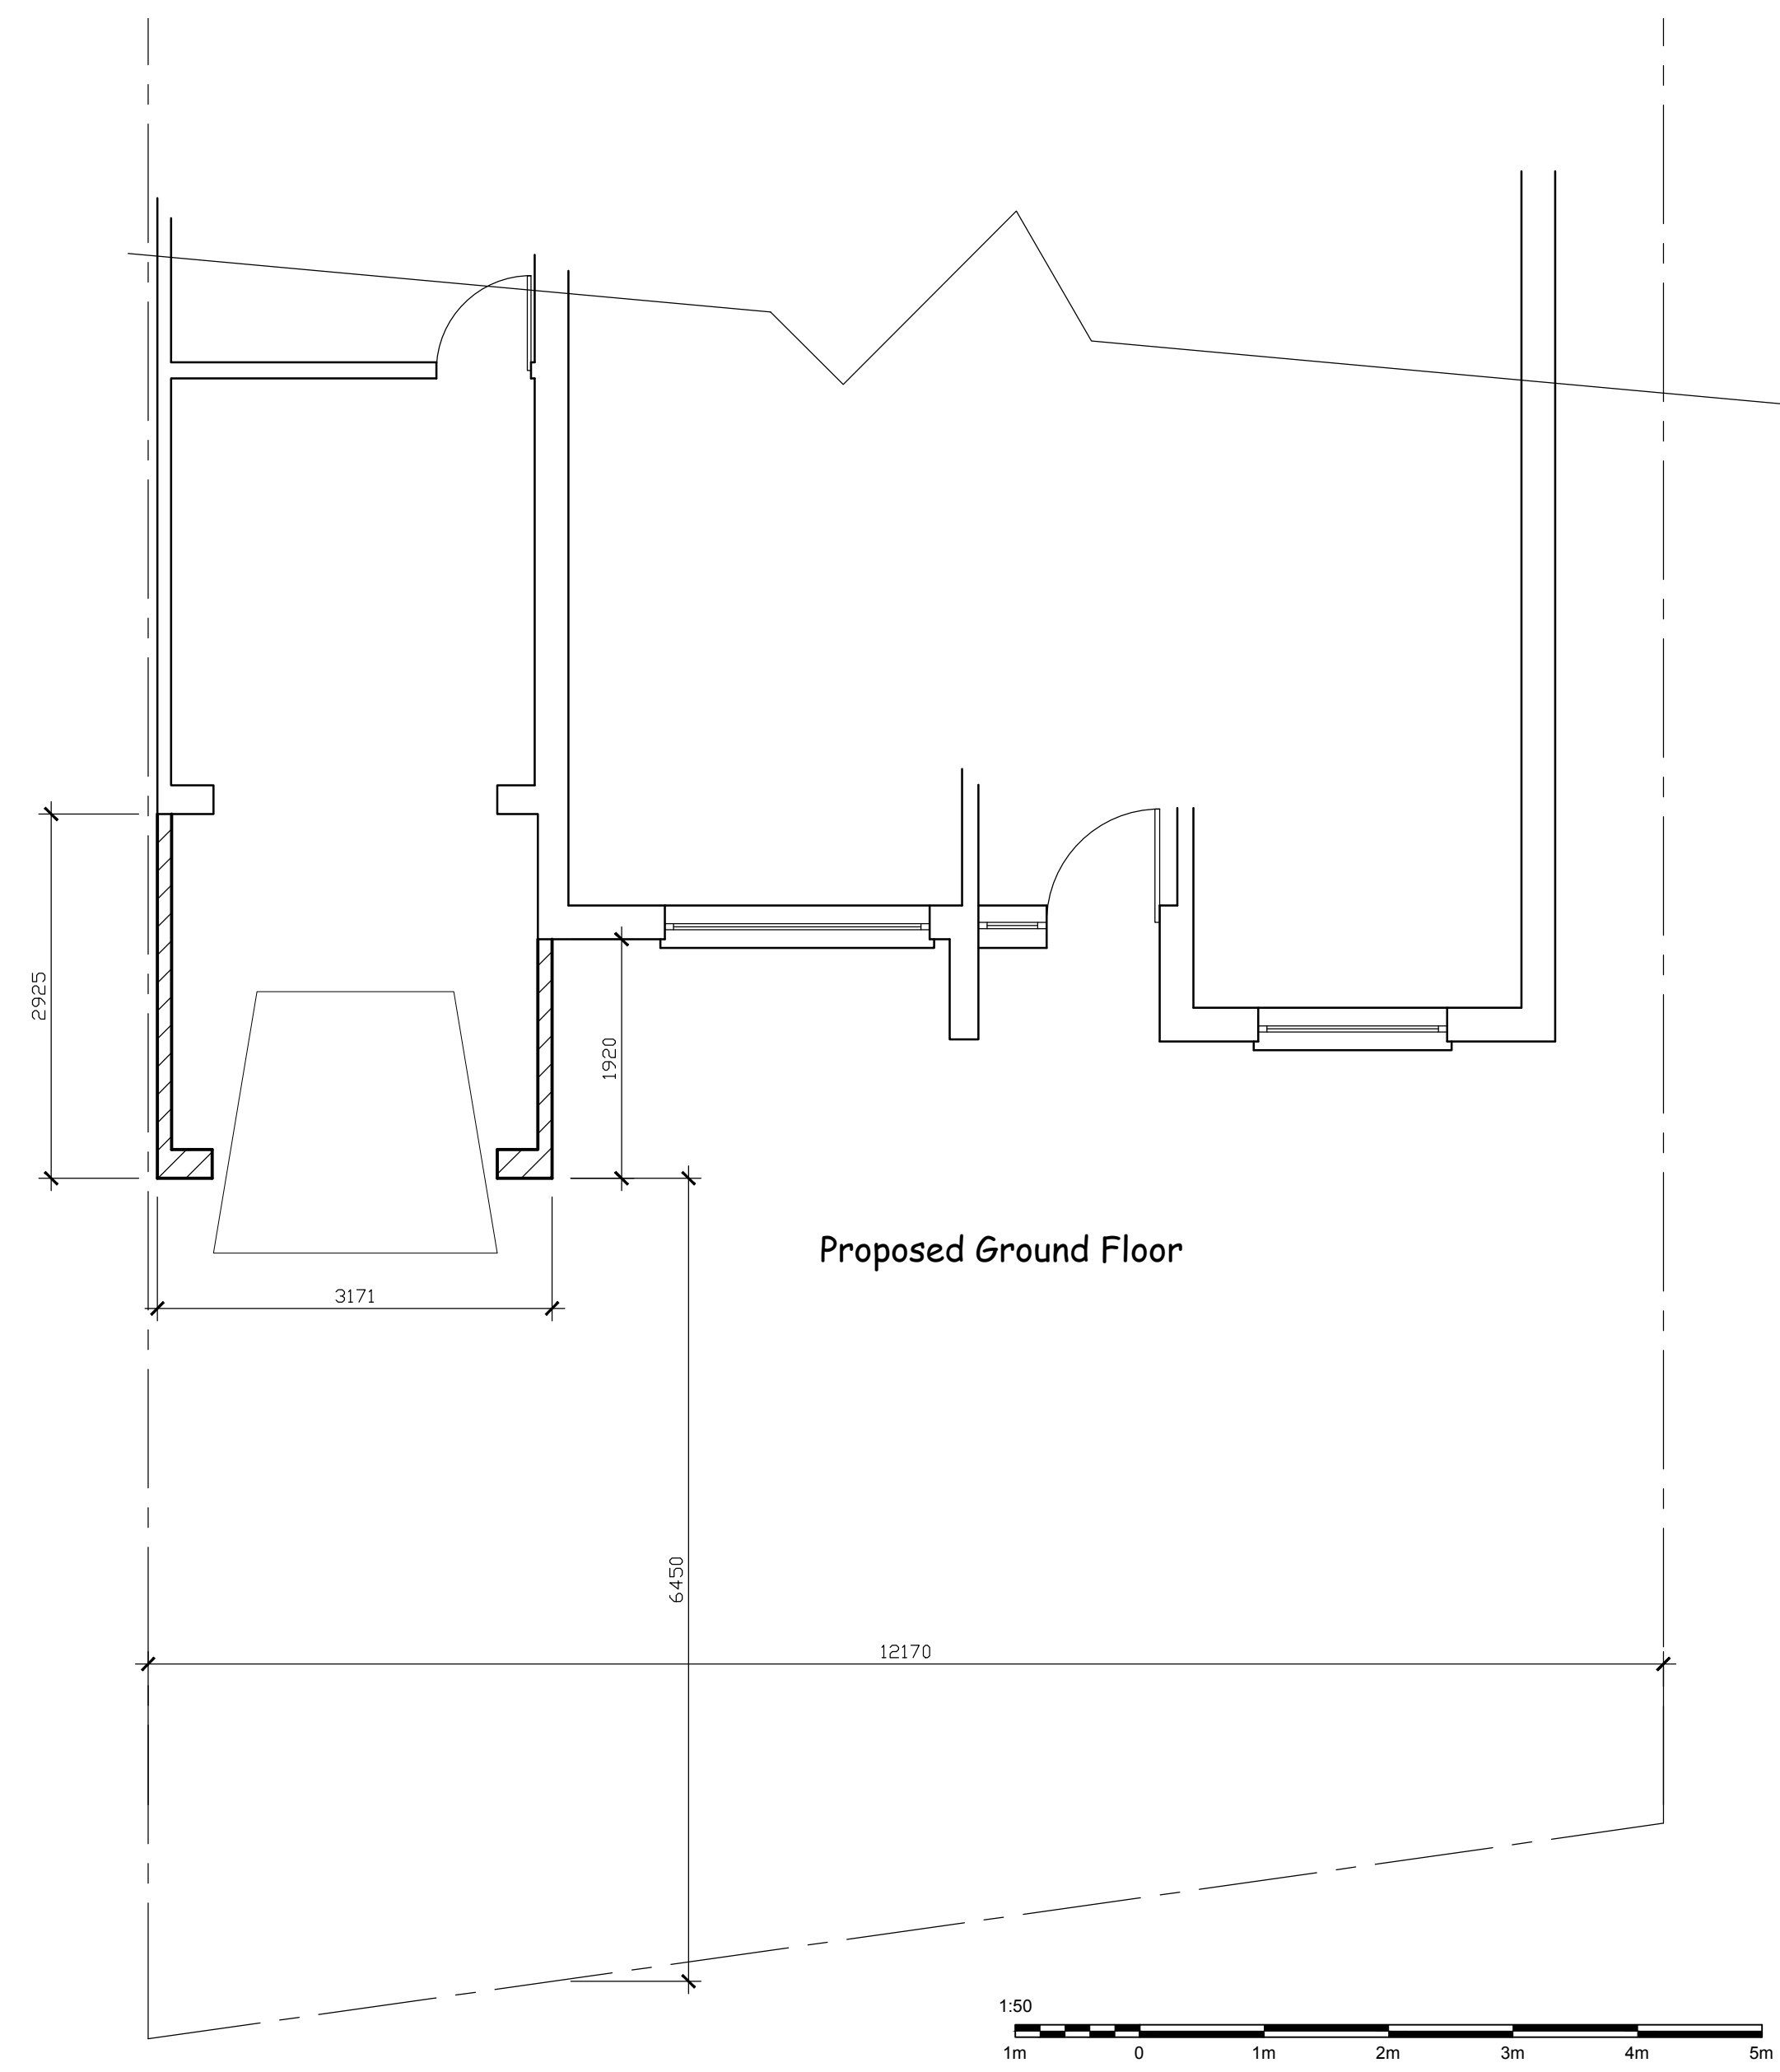
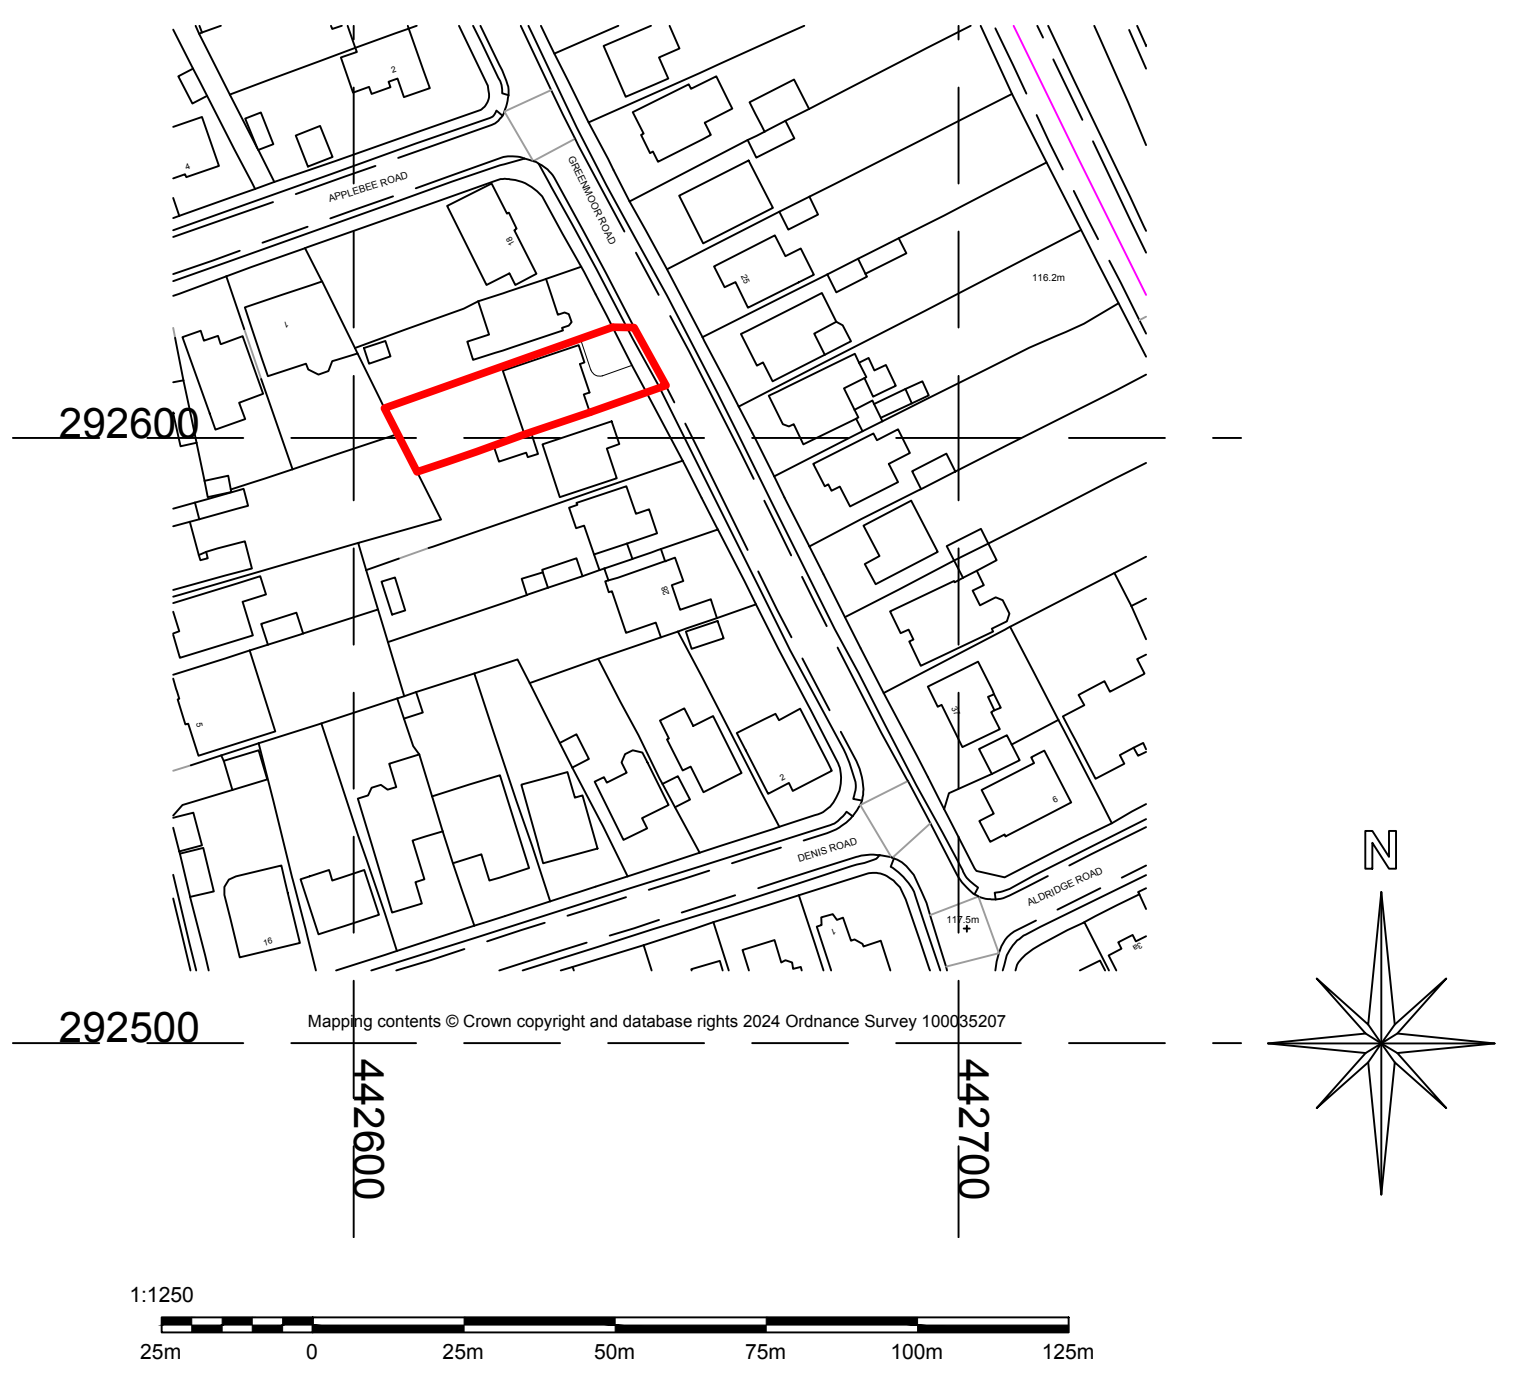
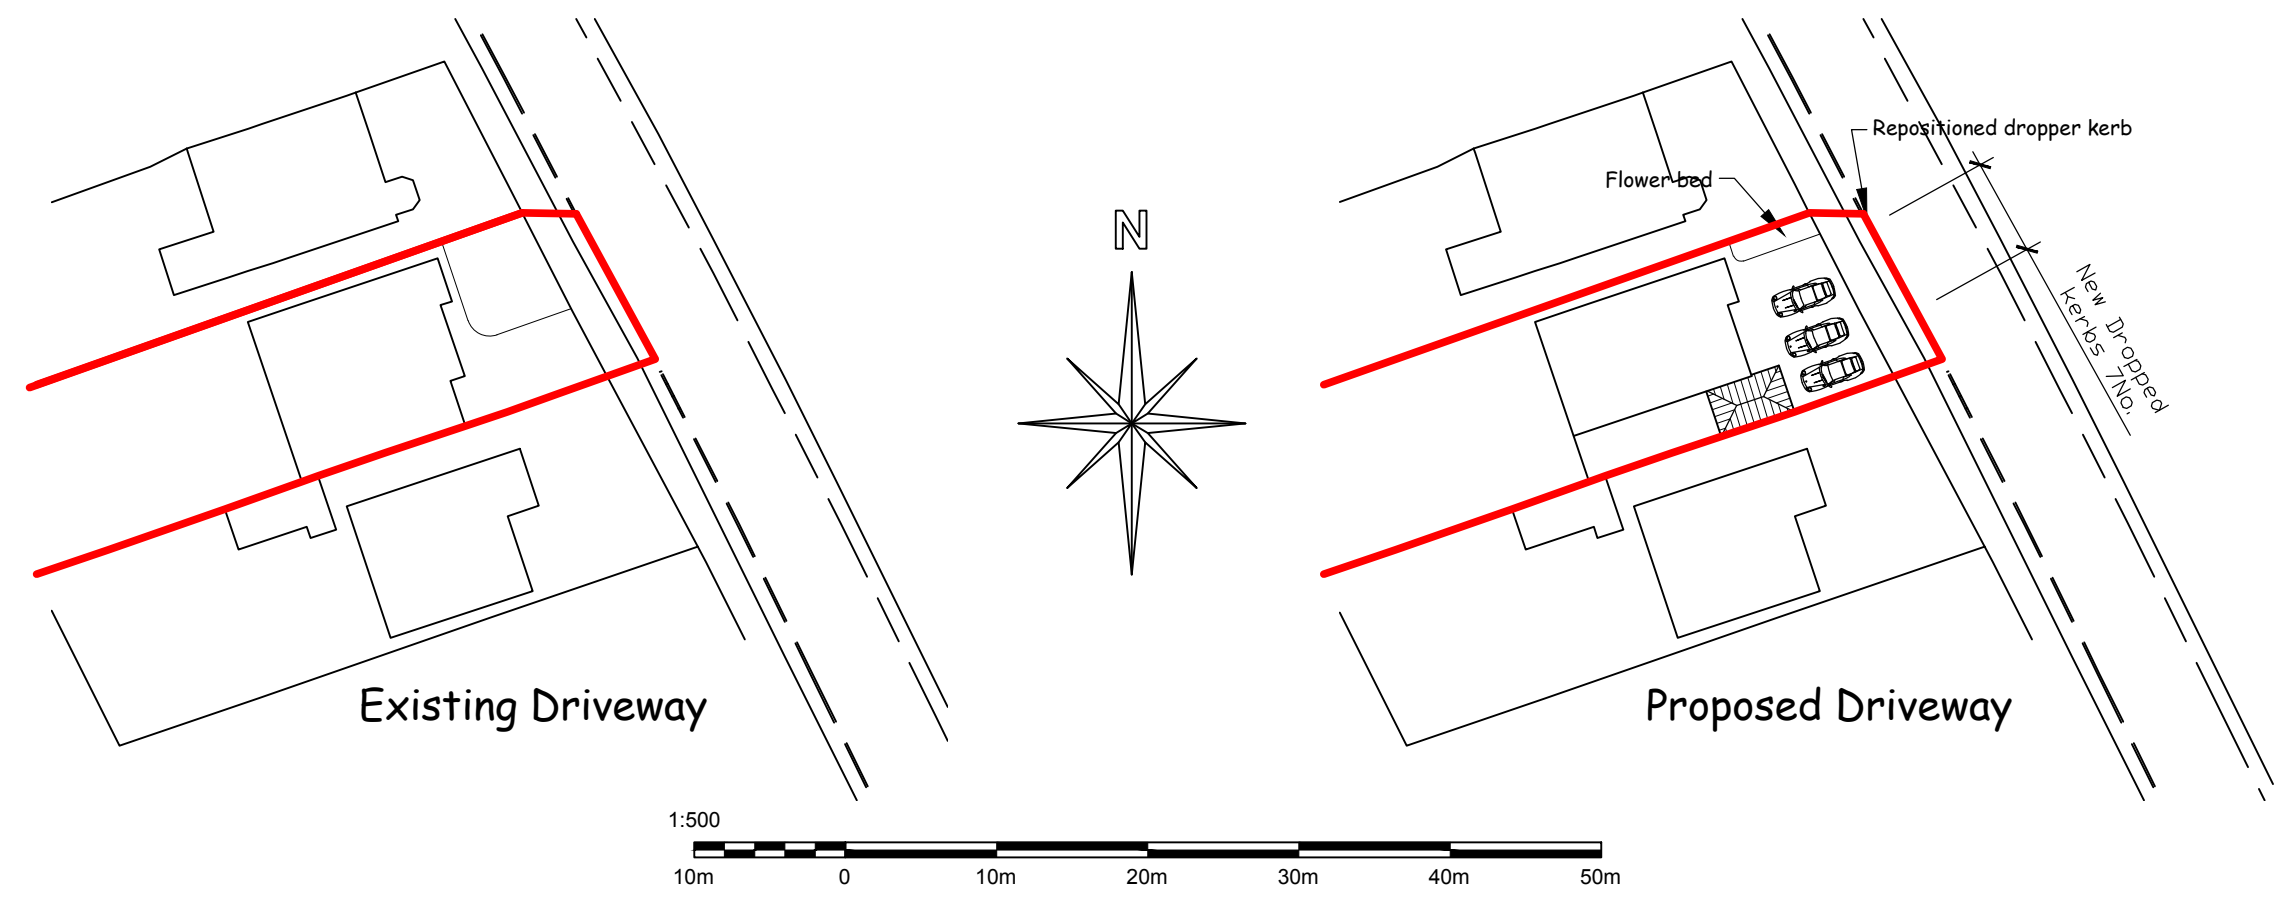
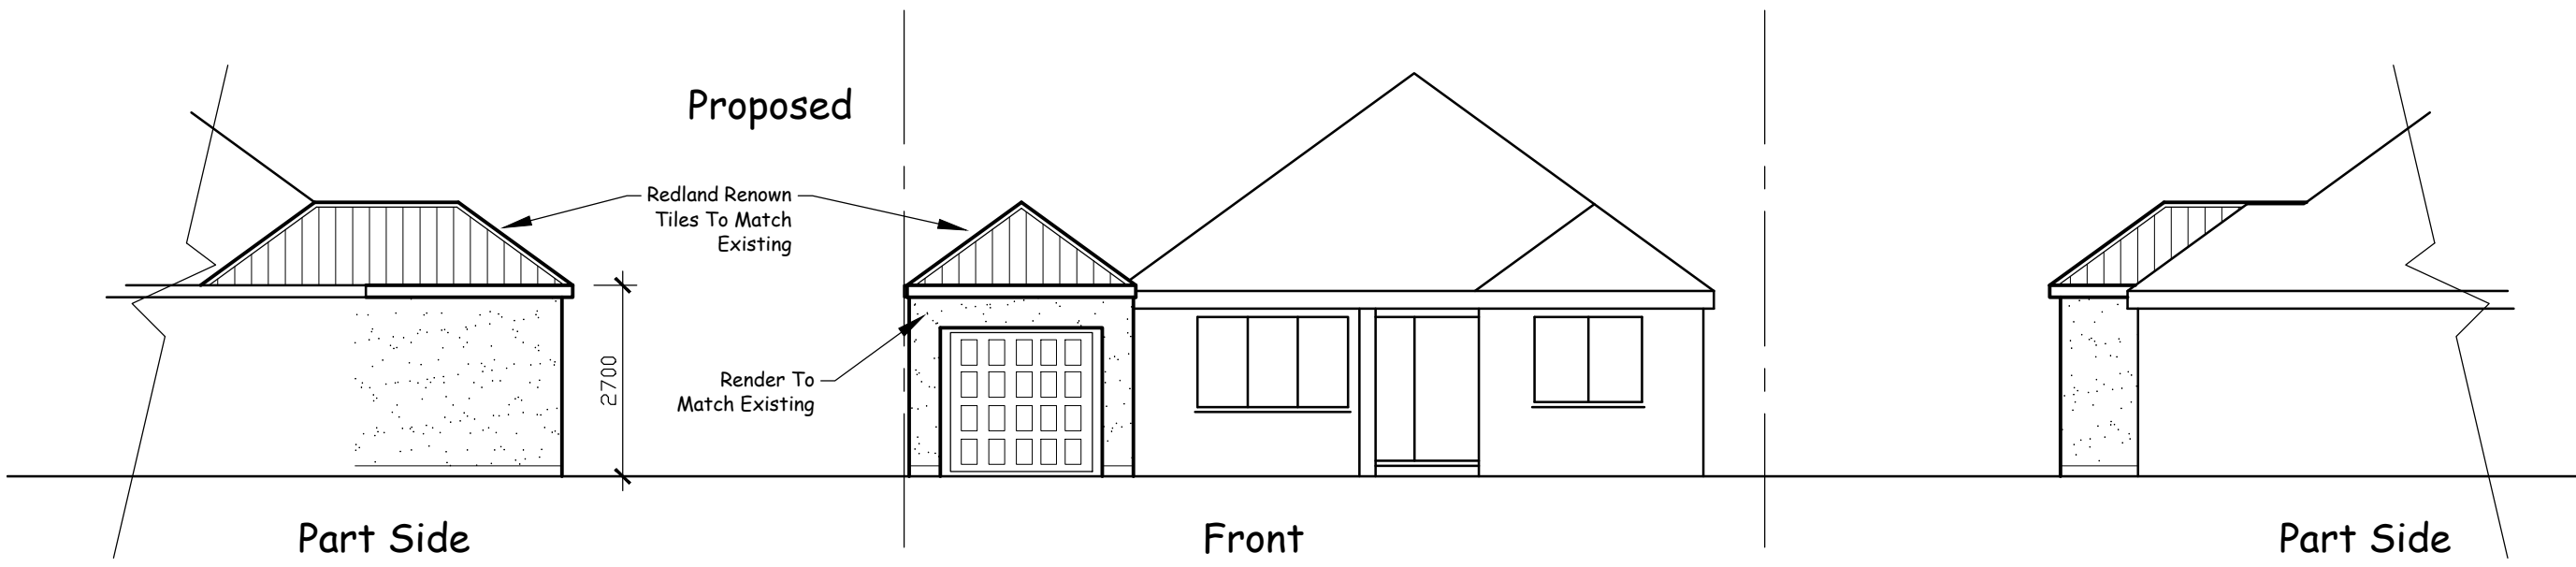


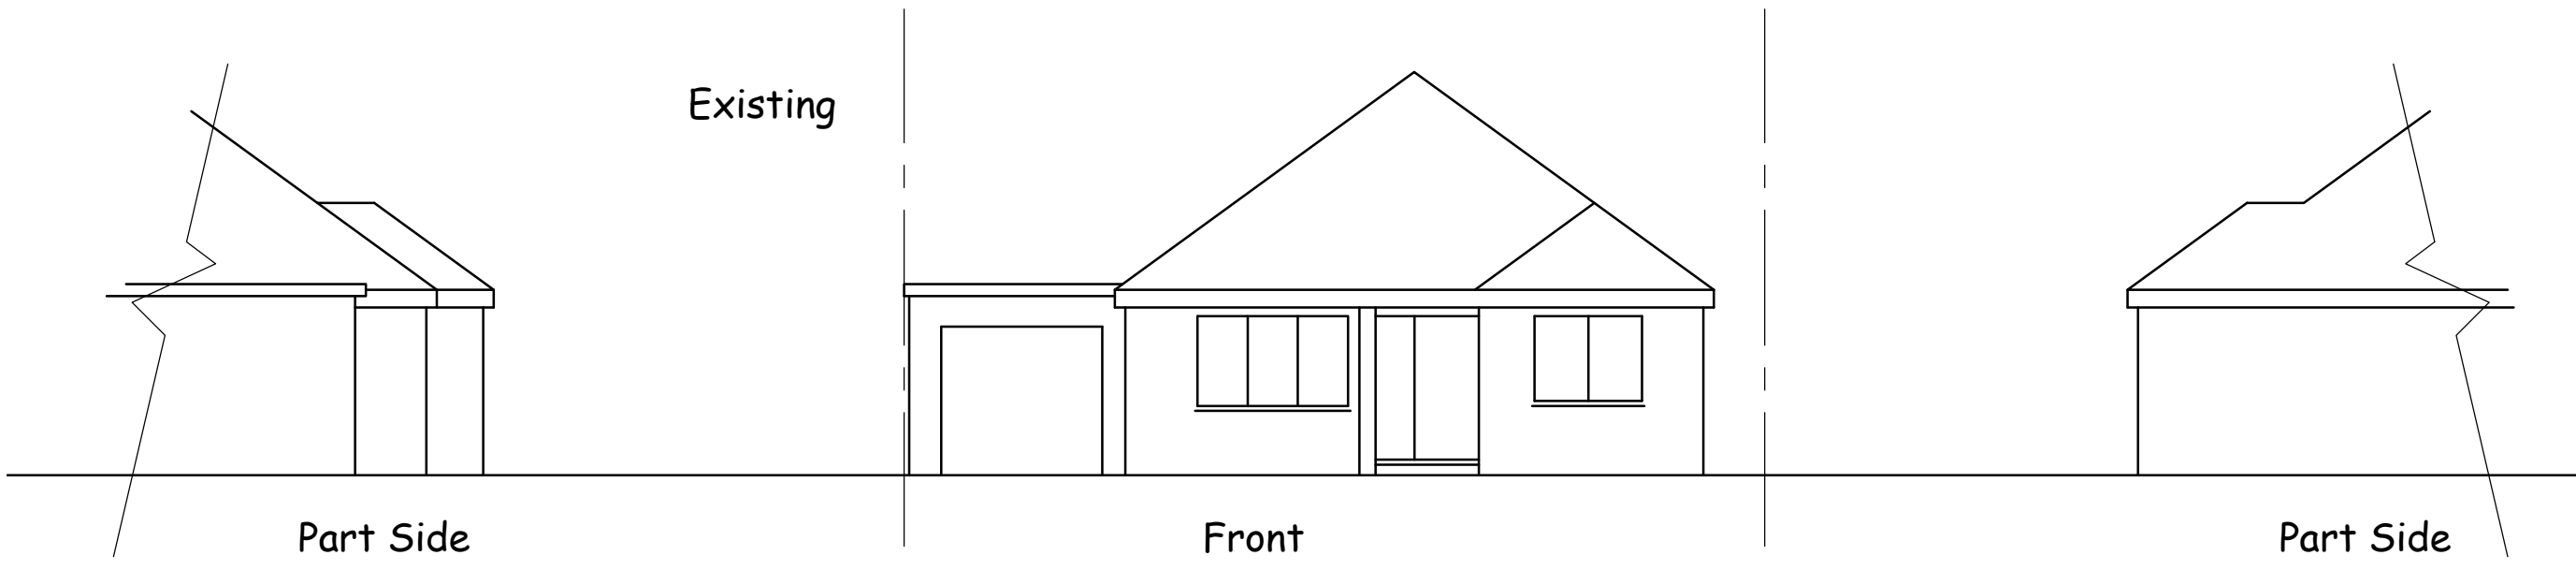

Rev. A - Changed to pitched roof

Drawing prepared for the purpose of Planning Permission and/or Building Regulation approval.  
All dimensions to be checked on site before works commence.  
Internal room layouts and fittings to client's requirements.  
Actual boundary lines to be confirmed on site between parties concerned prior to commencement of work and no part of the new construction to project over the boundary.  
Underground services may have been assumed and therefore they should be located prior to commencement.

Project  
Garage Extension & Additional Dropped Kerbs  
22 Greenmoor Road  
Burbage  
Leicestershire  
LE10 2LT

Drawing  
Elevations, Plans, Site & Location

Drawing Ref: Planning  
Scales 1:1250, 1:500, 1:100 & 1:50 at A1

Date April 2024



**Brooks Building Plans**  
Barry Brooks Tel. 07879 655 641