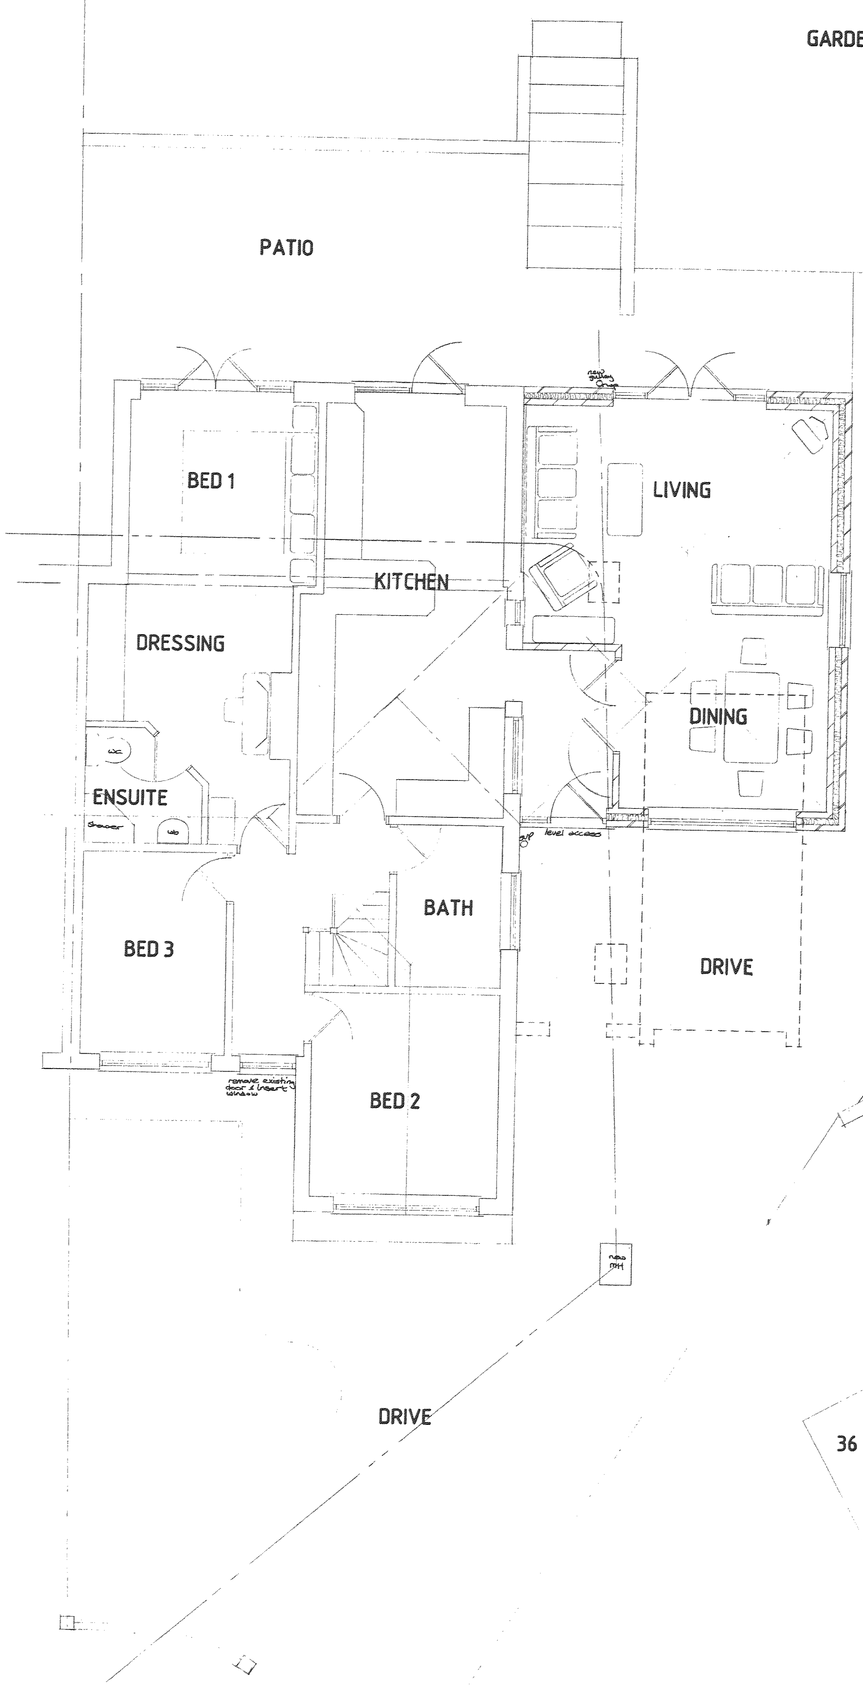

THIS DRAWING IS COPYRIGHT
DIMENSIONS ARE NOT TO BE SCALED FROM THIS DRAWING
ELECTRONIC DATA IS NOT TO BE AMENDED/DELETED WITHOUT AXONBECKETT PERMISSION

REV	DATE	INIT	DESCRIPTION
A	22/2/07	DH	New proposed extension

DISCLAIMLER NOTES:

DRAWING SUBJECT TO FOLLOWING CONDITIONS:

SITE LEVEL SURVEY
MEASURED BUILDING SURVEY
CONFIRMATION OF LEGAL BOUNDARY & EASEMENTS
GROUND INVESTIGATION BY OTHERS
STATUTORY AUTHORITY SERVICES INVESTIGATION
PLANNING AUTHORITY COMMENTS/APPROVAL
HIGHWAY AUTHORITY COMMENTS/APPROVAL
CONSERVATION OFFICER COMMENTS/APPROVAL
FLOOD RISK ASSESMENT
PARTY WALL ACT 1996

DEVELOPMENT SERVICES
06 MAR 2007
RECEIVED

AXONBECKETT
ARCHITECTS
MASTERPLANNERS
23a Mount Rd, Hinckley
Leicestershire, LE10 1AD
T: 01455 633556
F: 01455 233773
E: mail@axon-beckett.com
W: www.axon-beckett.com
RIBA Chartered Practice

CLIENT
M. HUDSON & M. SCALDWELL

PROJECT
PROPOSED EXTENSION
38 APPLEBEE ROAD BURBAGE

STATUS
DATE **2/10/07**

DRAWN **DRH** CHECKED SCALE **1:50**

DRAWING
PROPOSED PLAN

DRAWING No **07/839/5003** REVISION **A**

PP-00385476