




Rear Elevation

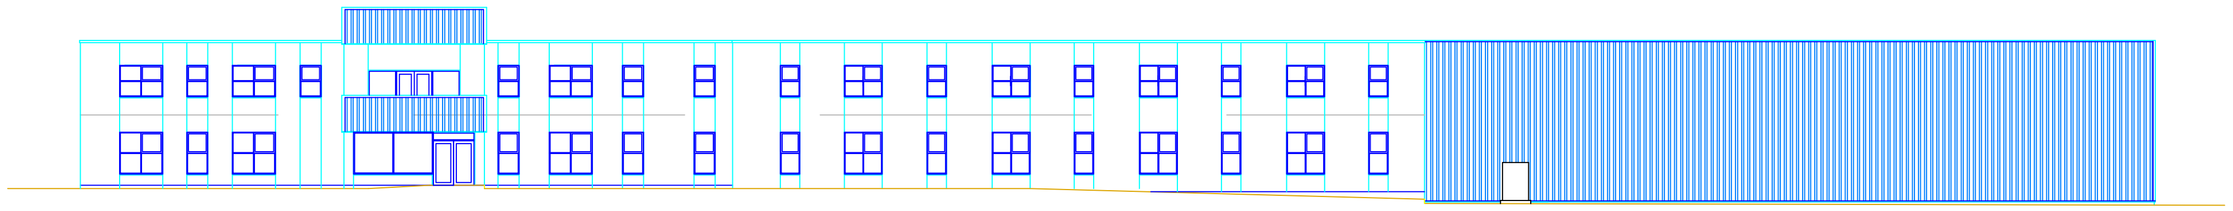

Front Elevation

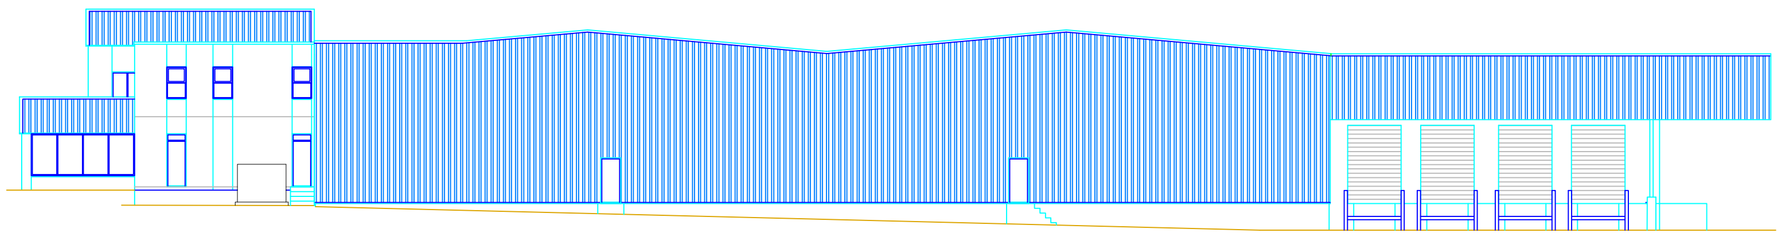

Right Elevation

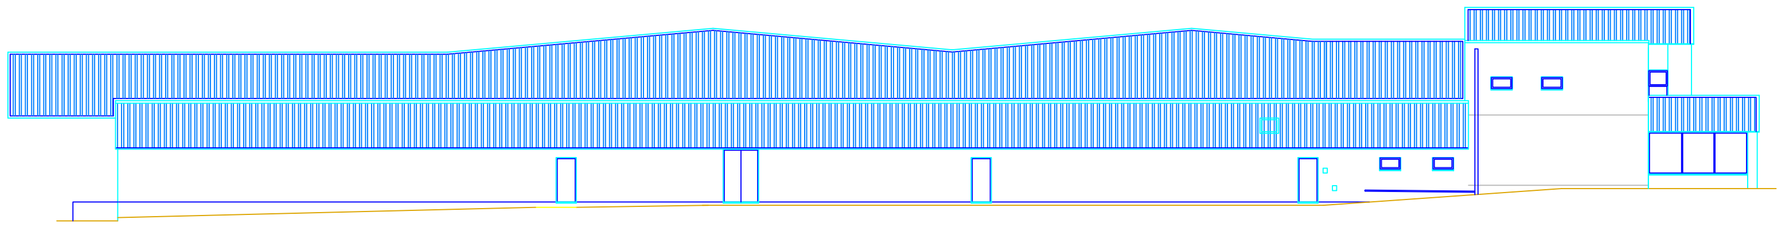

Left Elevation

©COPYRIGHT
THIS DRAWING IS COPYRIGHT AND MAY NOT BE ALTERED, REPRODUCED OR USED OTHER THAN FOR THE CONTRACT WORKS FOR WHICH IT IS ISSUED WITHOUT THE WRITTEN PERMISSION OF DAVIS LANGDON LLP

ALL DIMENSIONS MUST BE CHECKED ON SITE AND NOT SCALED FROM THIS DRAWING. ANY DISCREPANCIES SHALL BE NOTED TO THE CONTRACT ADMINISTRATOR IMMEDIATELY

PAPER SIZE: A1

	Amendment	Date
Rev A	Existing gas meter position revised	06.07.11
Rev	068306-01 - 001	20.12.10

Project Title

Unit 2
Dodwells Bridge Industrial Estate
Dodwells Road
Hinckley
LE10 3BZ

Client

Abbey Metal Finishing Ltd
(AMFin)

Drawing Title

Existing Elevations

Drawing Nr. 068306-01 - 001

For Construction		As Built		Planning	X	Tender	
Comm't/Approval		Preliminary		Building Reg's		Contract	

Date	20.12.10	*Drawn*	AS	*Revision* A
Scale	1:200	*Checked*	RB	

DAVIS LANGDON LLP

Colmore Plaza, Colmore Circus Queensway, Birmingham, B4 6AT
Tel: 0121 710 1100 Fax: 0121 710 1399 Web: www.davislangdon.com
Email: firstname.surname@davislangdon.com