

©COPYRIGHT
THIS DRAWING IS COPYRIGHT AND MAY NOT BE ALTERED, REPRODUCED OR USED OTHER THAN FOR THE CONTRACT WORKS FOR WHICH IT IS ISSUED WITHOUT THE WRITTEN PERMISSION OF DAVIS LANGDON LLP


ALL DIMENSIONS MUST BE CHECKED ON SITE AND NOT SCALED FROM THIS DRAWING. ANY DISCREPANCIES SHALL BE NOTED TO THE CONTRACT ADMINISTRATOR IMMEDIATELY

PAPER SIZE: A1

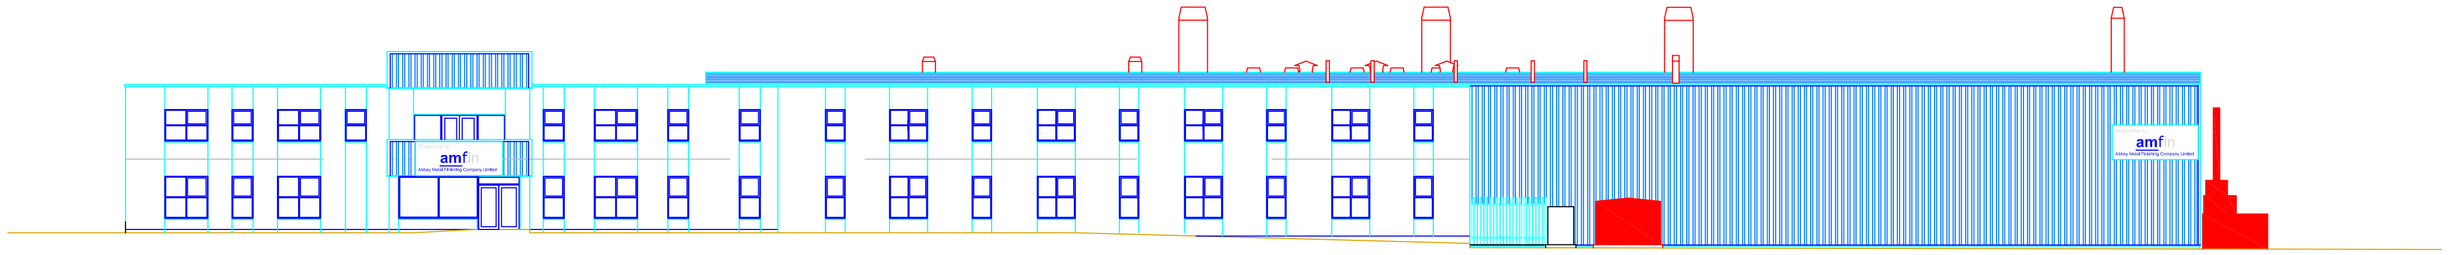

Front Elevation

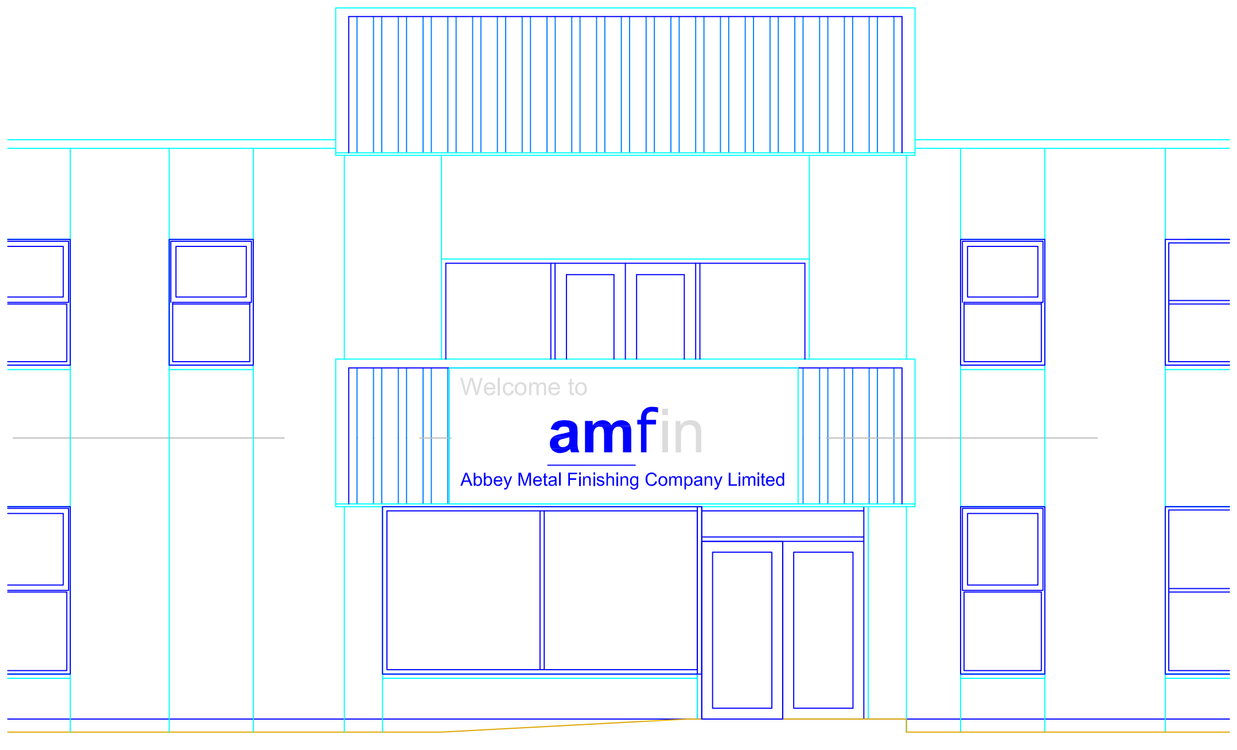

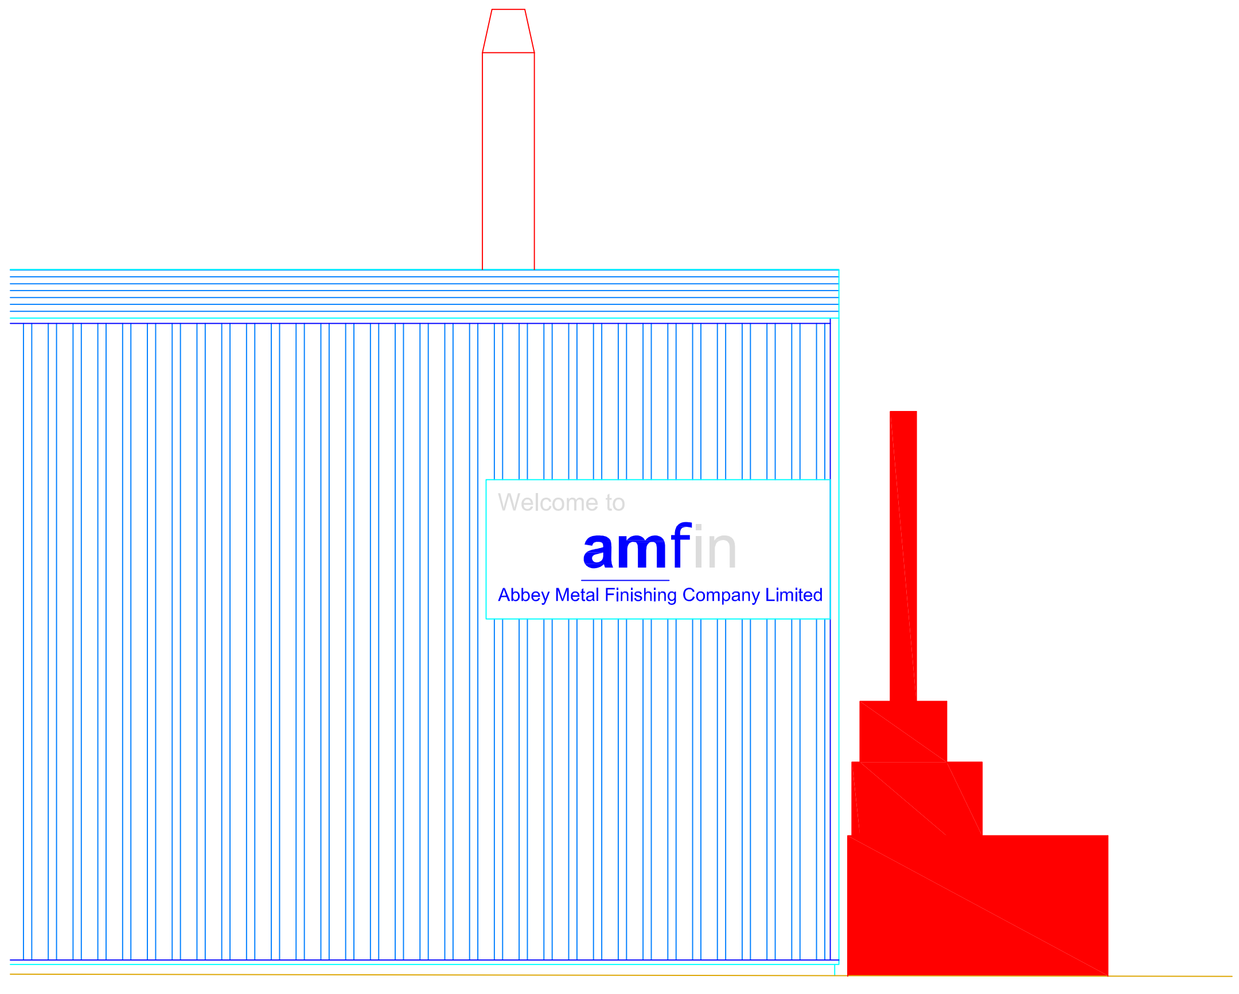

Details of Proposed Advertisements

- Type - Fascia Sign
- Colour of text - Blue
- Background colour - White
- Maximum projection from face of the building - 0.2m
- Maximum height of any of the letters - 0.6m
- Non illuminated

Amendment		Date
Rev A	Titleblock and drawing title revised	06.07.11
Rev -	068306-01 - 009	03.04.11

Project Title

Unit 2
Dodwells Bridge Industrial Estate
Dodwells Road
Hinckley
LE10 3BZ

Client

Abbey Metal Finishing Ltd
(AMFin)

Drawing Title

Proposed Front Elevation Signage

Drawing Nr. 068306-01 - 009

For Construction		As Built		Planning	X	Tender	
Comm't/Approval		Preliminary		Building Reg's		Contract	

Date 03.04.11	*Drawn* AS	*Revision*
Scale 1:200 / 1:50	*Checked* RB	A

DAVIS LANGDON LLP

Colmore Plaza, Colmore Circus Queensway, Birmingham, B4 6AT
Tel: 0121 710 1100 Fax: 0121 710 1399 Web: www.davislangdon.com
Email: firstname.surname@davislangdon.com