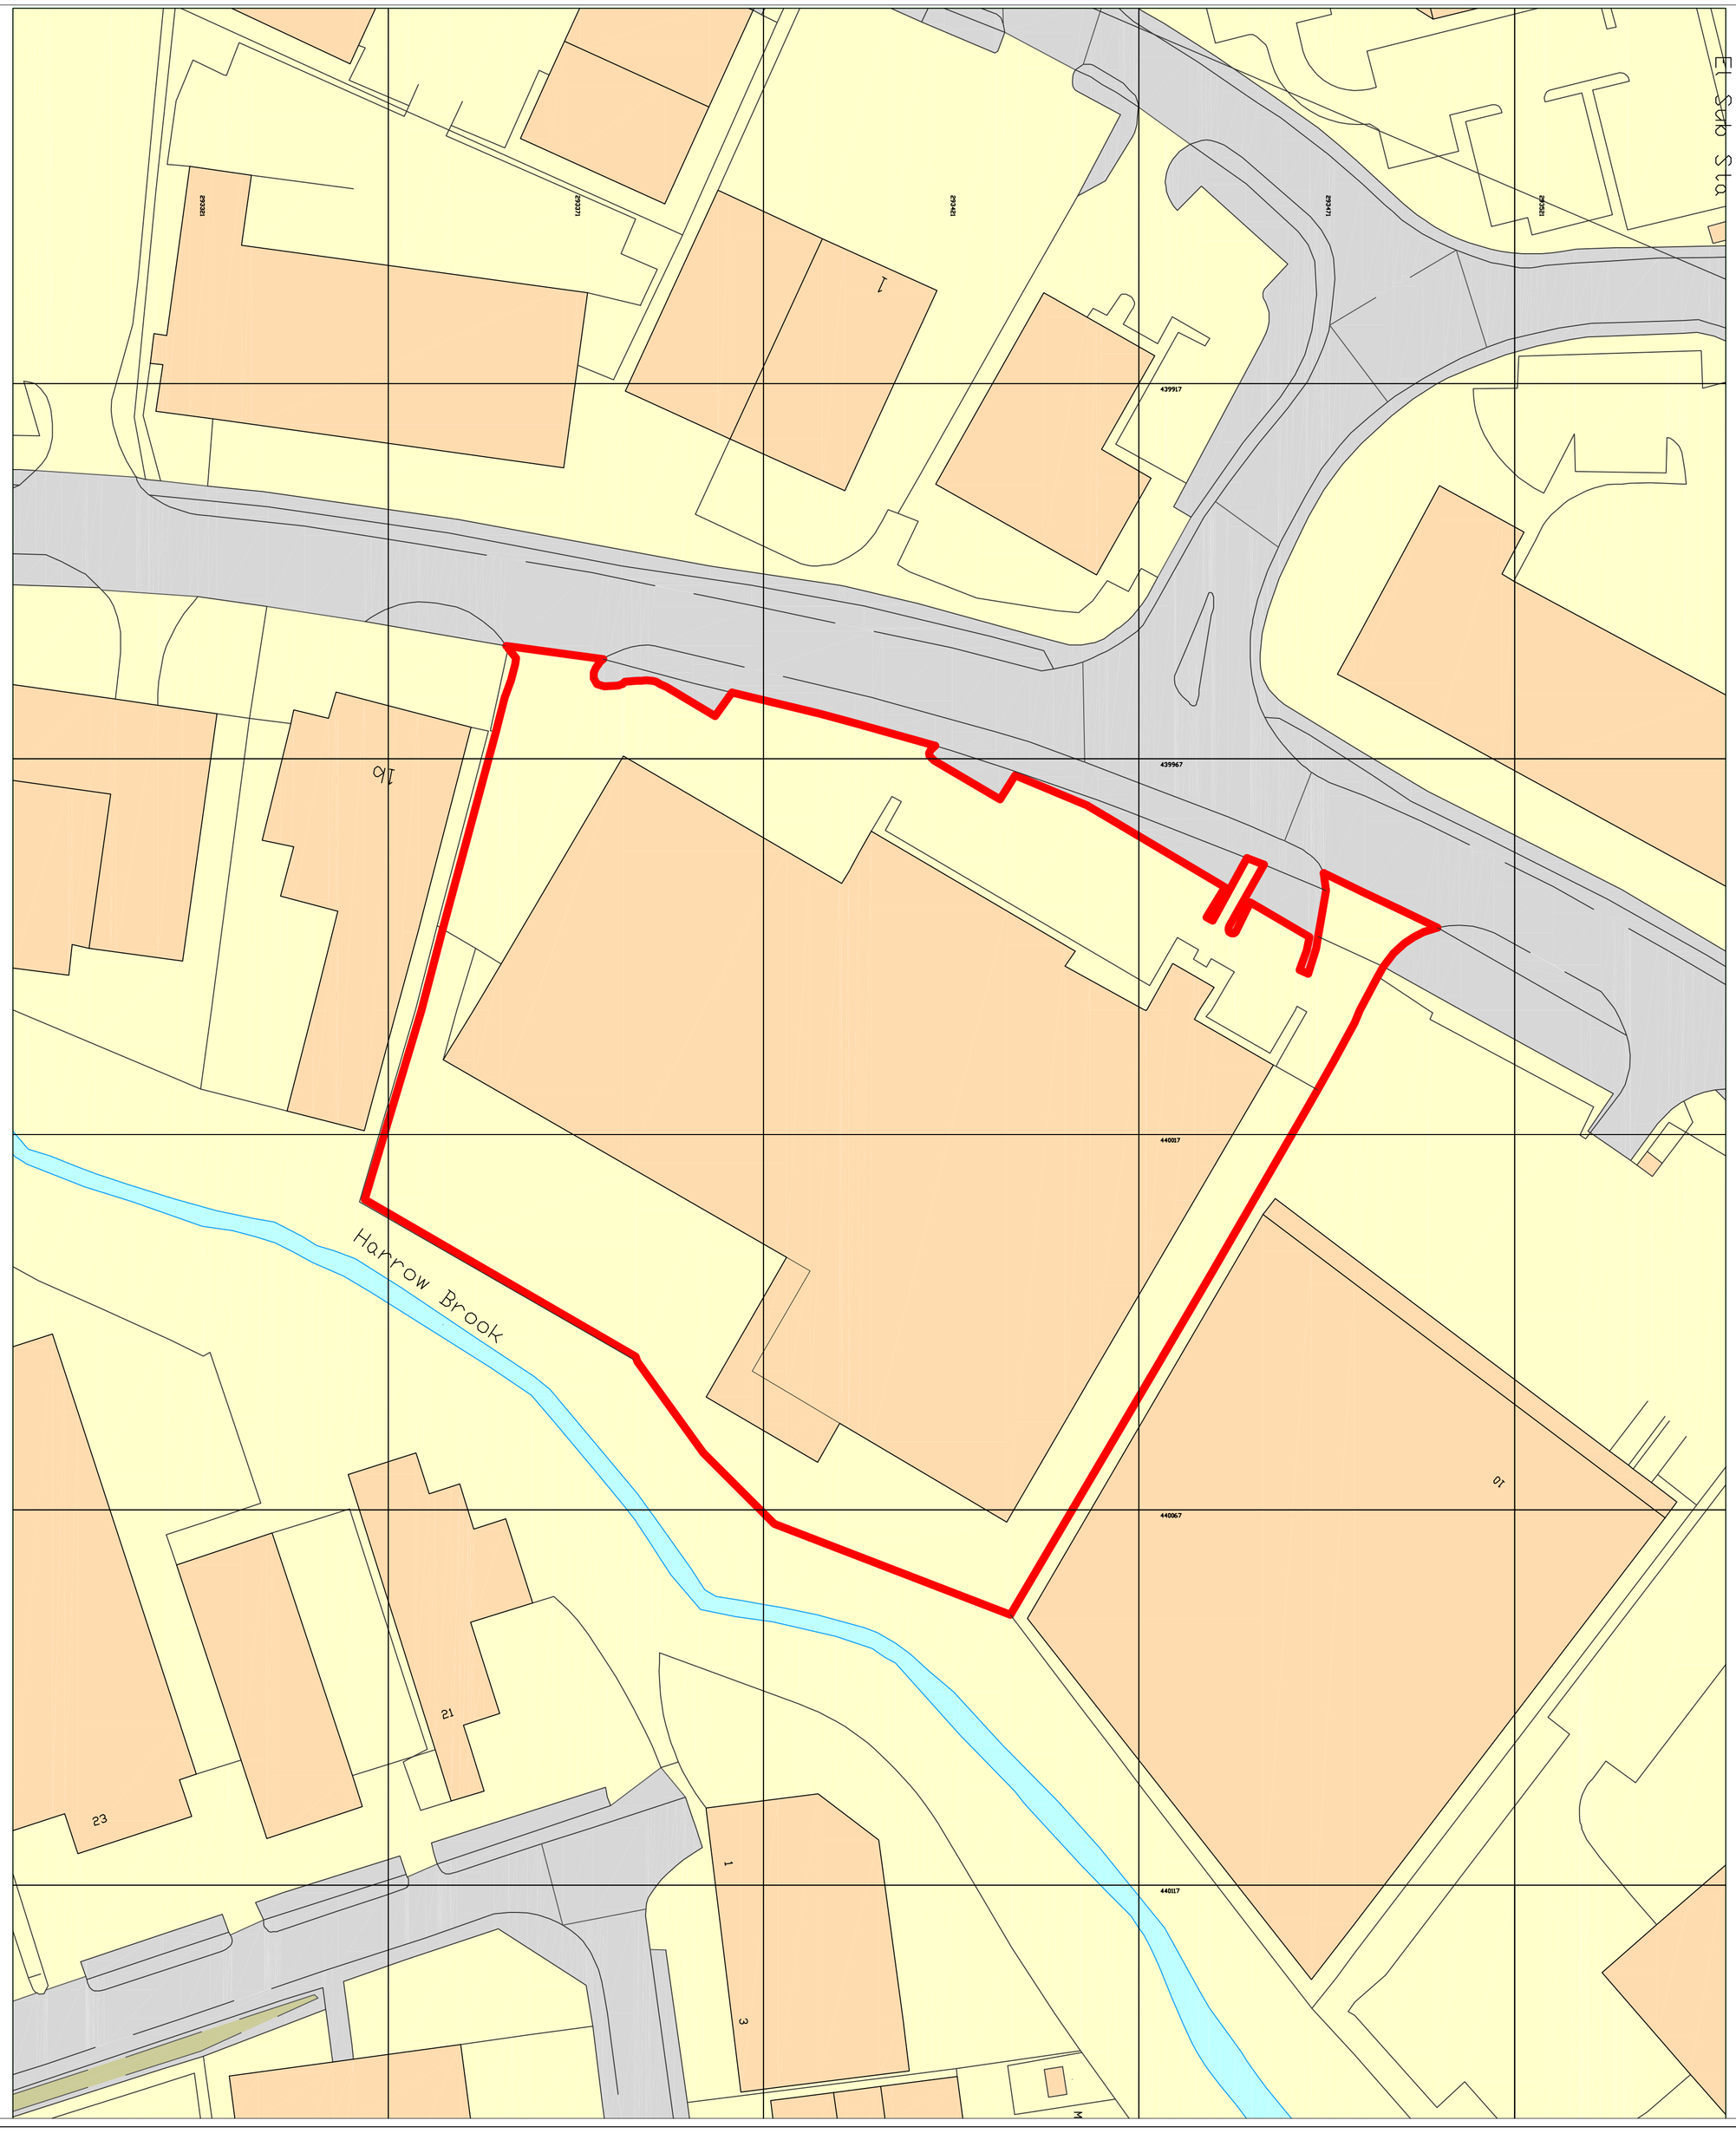


Ordnance Survey, (c) Crown Copyright 2010. All rights reserved. Licence number 100020449

©COPYRIGHT
THIS DRAWING IS COPYRIGHT AND MAY NOT BE ALTERED, REPRODUCED OR USED OTHER THAN FOR THE CONTRACT WORKS FOR WHICH IT IS ISSUED WITHOUT THE WRITTEN PERMISSION OF DAVIS LANGDON LLP

ALL DIMENSIONS MUST BE CHECKED ON SITE AND NOT SCALED FROM THIS DRAWING. ANY DISCREPANCIES SHALL BE NOTED TO THE CONTRACT ADMINISTRATOR IMMEDIATELY

PAPER SIZE: A1

Rev		
	068306-01 - 005	20.12.10
Amendment		*Date*

Project Title

Unit 2
Dodwells Bridge Industrial Estate
Dodwells Road
Hinckley
LE10 3BZ

Client

Abbey Metal Finishing Ltd
(AMFin)

Drawing Title

Site Location Plan

Drawing Nr. 068306-01 - 005

For Construction	As Built	Planning	X	Tender
Comm't/Approval	Preliminary	Building Reg's		Contract

Date 20.12.10	*Drawn* AS	*Revision*
Scale 1:500 - A1	*Checked* RB	

DAVIS LANGDON LLP

Colmore Plaza, Colmore Circus Queensway, Birmingham, B4 6AT
Tel: 0121 710 1100 Fax: 0121 710 1399 Web: www.davislangdon.com
Email: firstname.surname@davislangdon.com