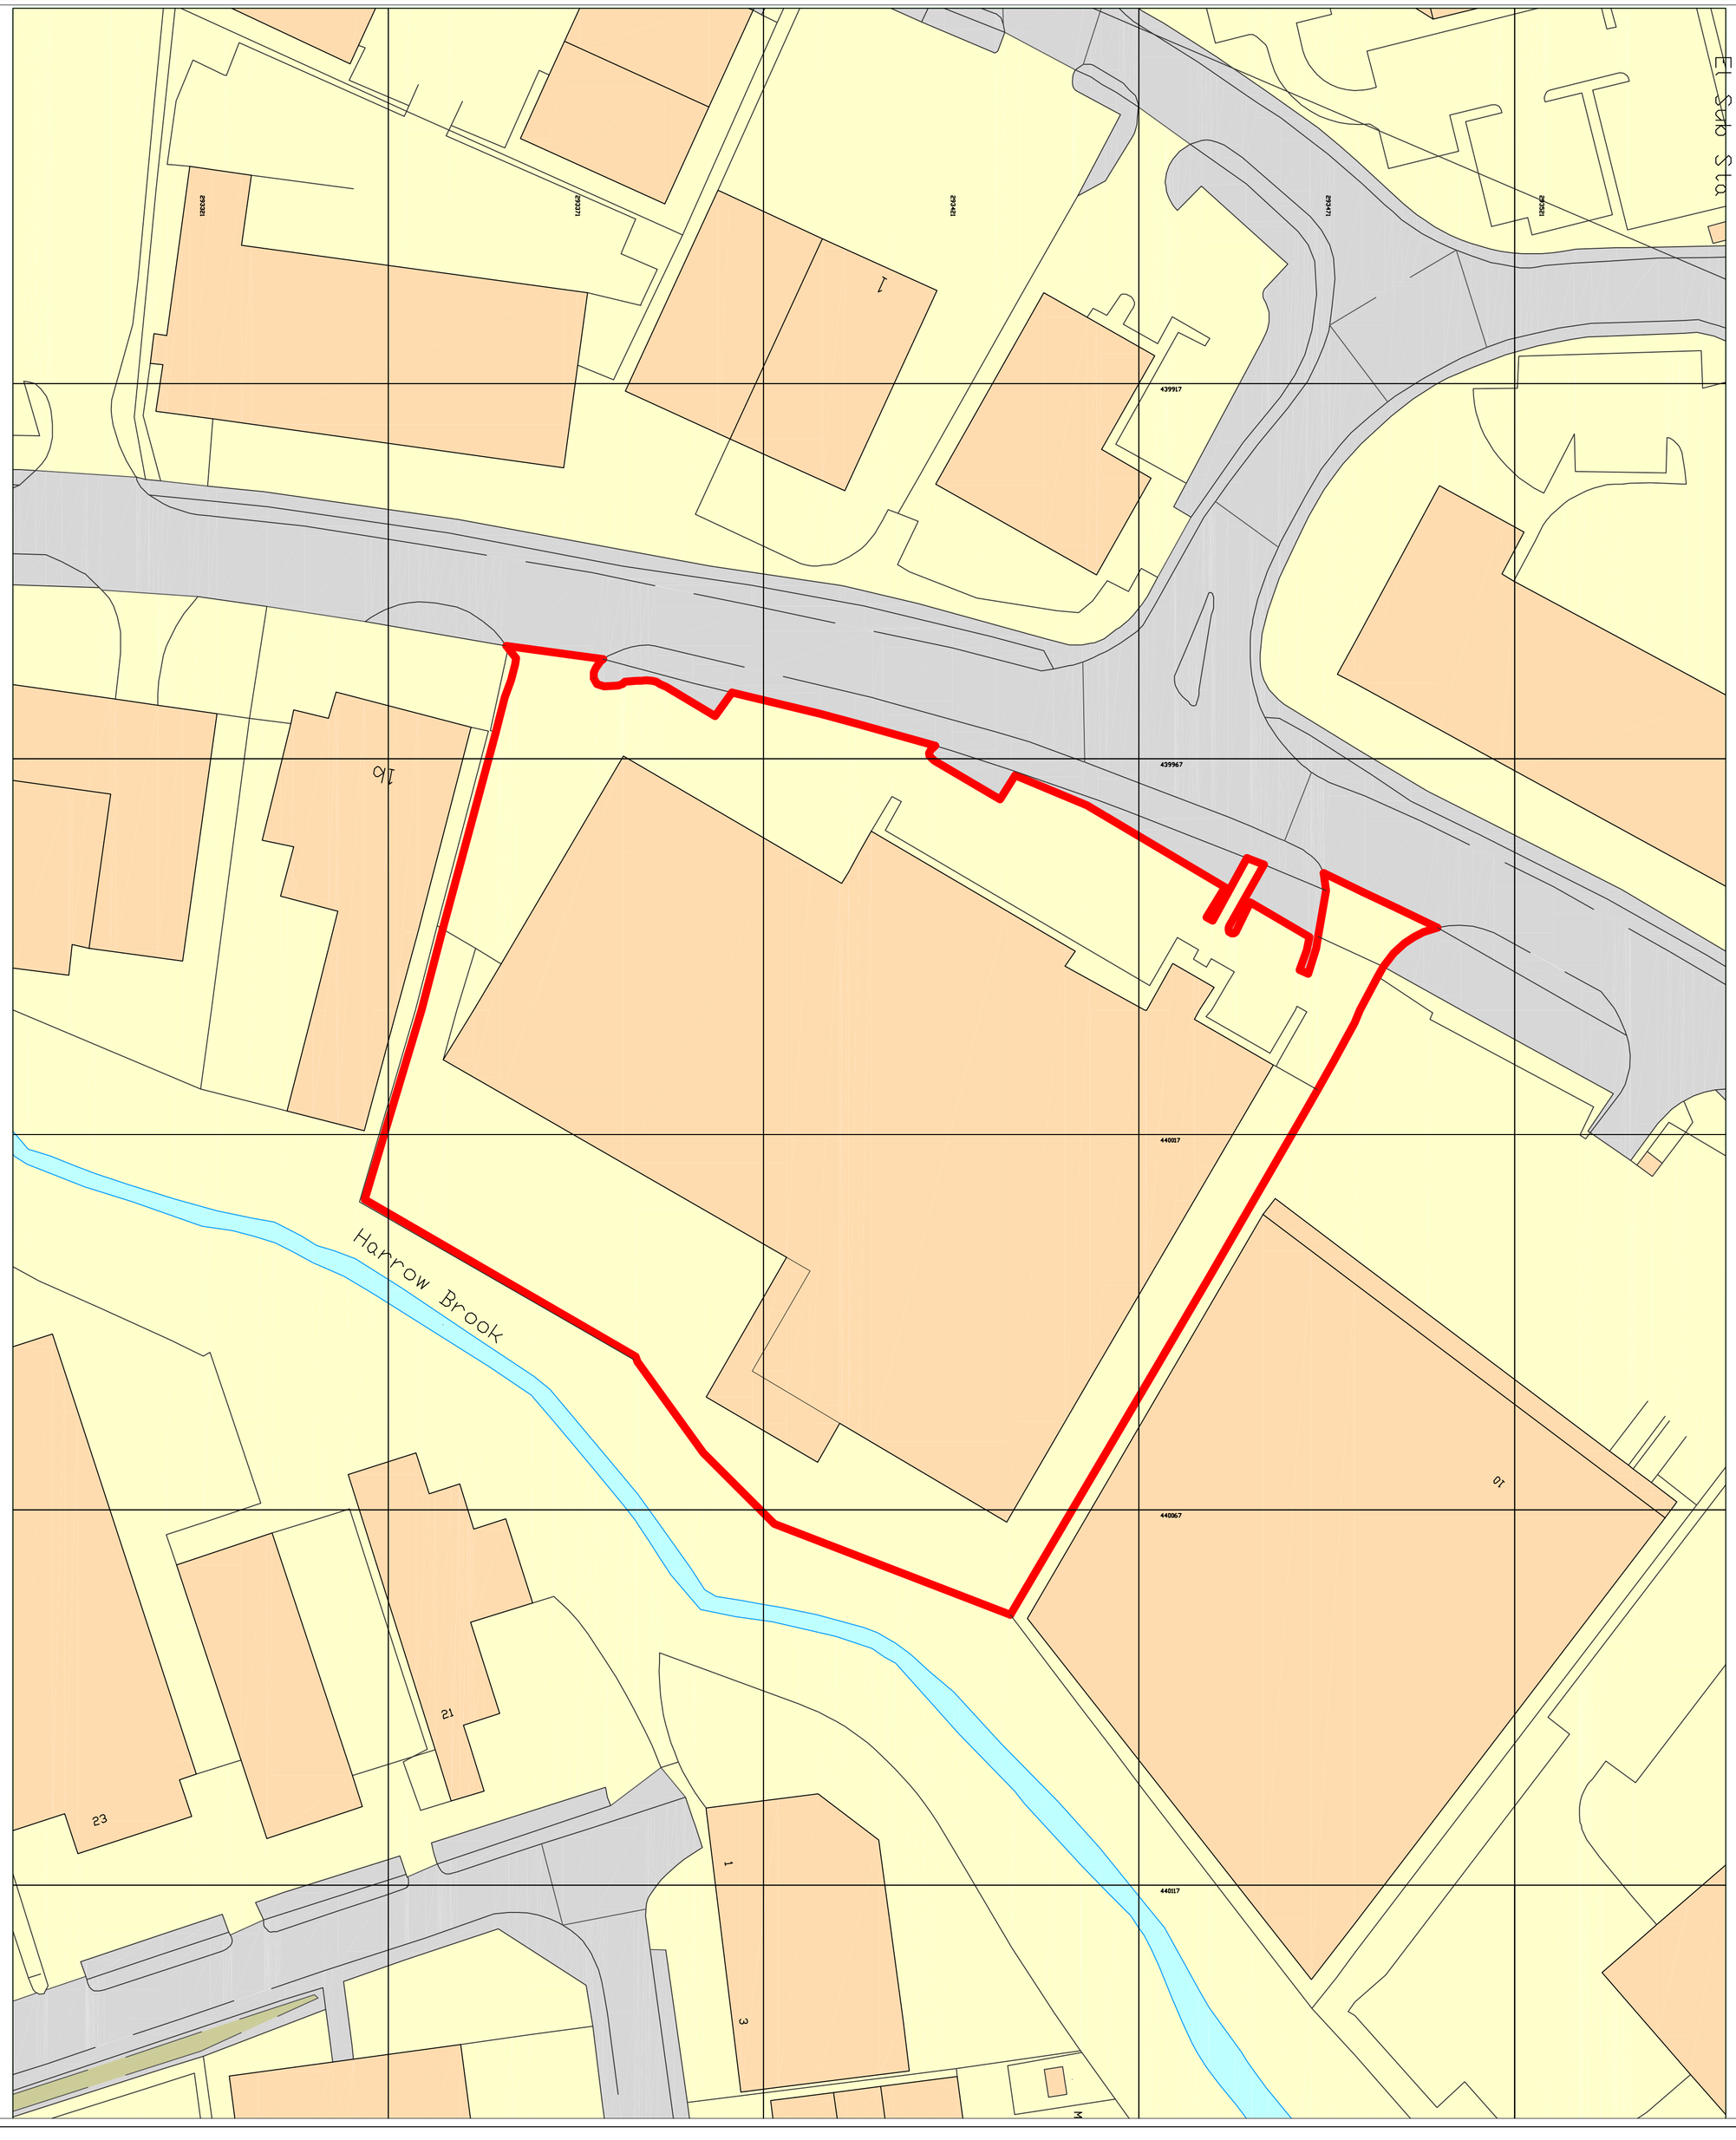


Ordnance Survey, (c) Crown Copyright 2010. All rights reserved. Licence number 100020449

©COPYRIGHT
THIS DRAWING IS COPYRIGHT AND MAY NOT BE ALTERED, REPRODUCED OR USED OTHER THAN FOR THE CONTRACT WORKS FOR WHICH IT IS ISSUED WITHOUT THE WRITTEN PERMISSION OF DAVIS LANGDON LLP

ALL DIMENSIONS MUST BE CHECKED ON SITE AND NOT SCALED FROM THIS DRAWING. ANY DISCREPANCIES SHALL BE NOTED TO THE CONTRACT ADMINISTRATOR IMMEDIATELY

PAPER SIZE: A1

Note: These dimesions are only estimates

Amendment	Date
Rev A 068306-01 - 005	20.12.10

Project Title

Unit 2B
Dodwells Brige Industrial Estate
Dodwells Road
Hinckley

Client

Abbey Metal Finishing LTD
(AMFIN)

Drawing Title

Site Location Plan

Drawing Nr. 068306-01 - 005

For Construction		As Built		Planning	X	Tender	
Comm't/Approval		Preliminary		Building Reg's		Contract	

Date	20.12.10	*Drawn*	AS	*Revision*
Scale	1:500 - A1	*Checked*	RB	

DAVIS LANGDON LLP

Colmore Plaza, Colmore Circus Queensway, Birmingham, B4 6AT
Tel: 0121 710 1100 Fax: 0121 710 1399 Web: www.davislangdon.com
Email: firstname.surname@davislangdon.com