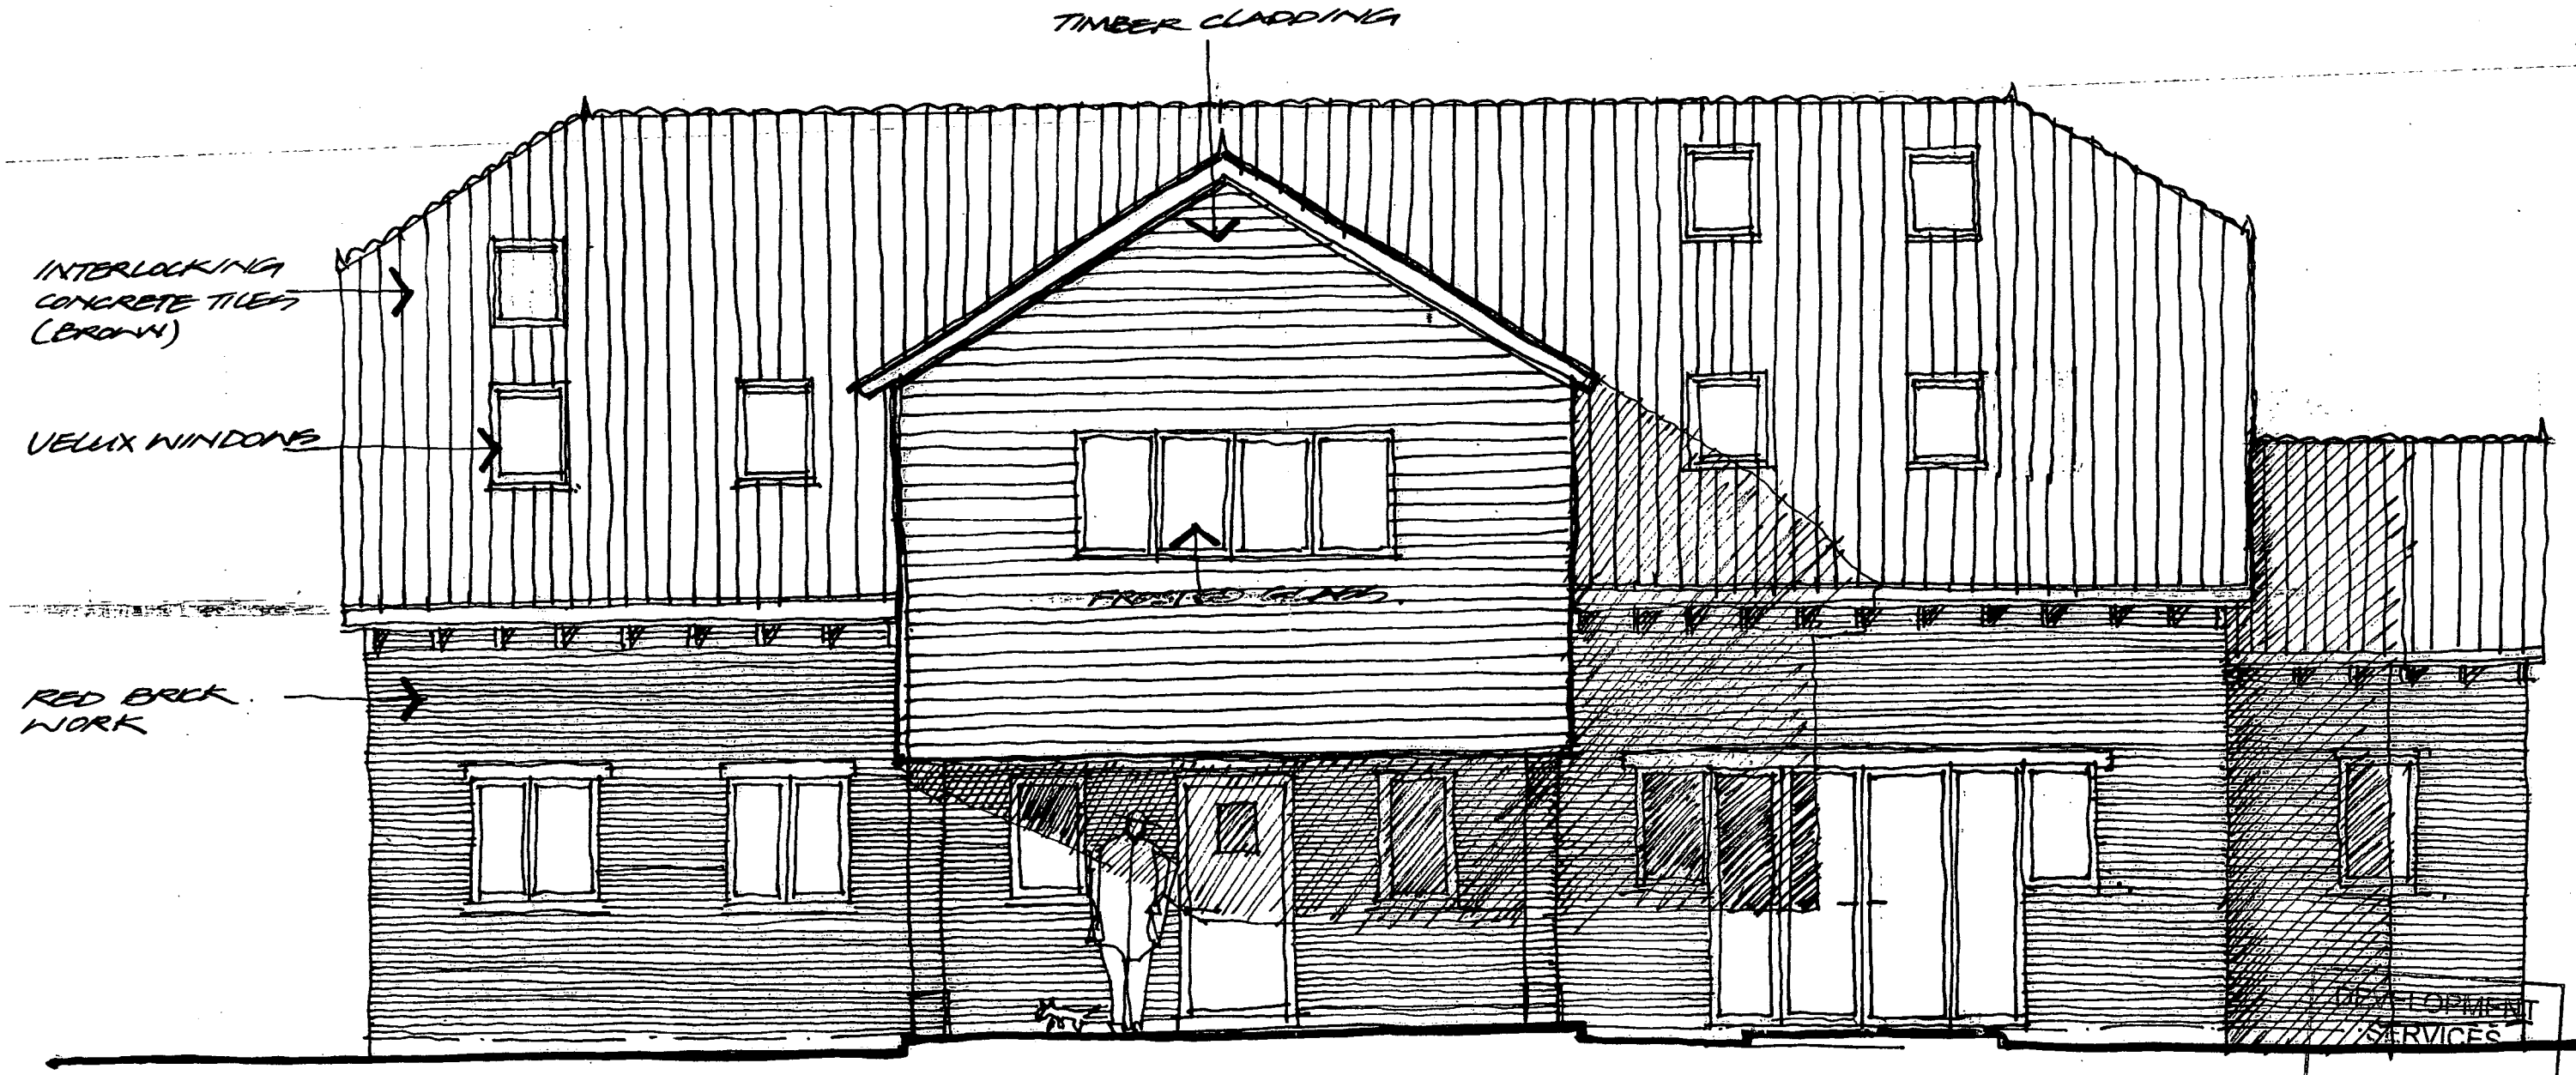


DEVELOPMENT SERVICES
- 9 JAN 2008
RECEIVED

Nicol Thomas Ltd Registered Office Gateway House 53 High Street Birmingham B4 7SY Registered in England Reg. No. 2140639.
Quality Assured to BS EN ISO 9001:1994 Certificate Number GB 4723.

Do not scale. Contractors must check all dimensions on site before preparing production drawings or commencing any work. This drawing and its design is the copyright of Nicol Thomas Ltd and may not be reproduced in any form whatsoever without their prior express written consent.

nicol thomas
Architects, Projects Managers, Planning and Design Consultants
Gateway House, 53 High Street, Birmingham, B4 7SY
Tel: 0121-643-4571
Fax: 0121-643-7927
email: info@nicolthomas-birm.co.uk
also at Oldham

Revisions

Scale 1:50 Date NOV' 07 Drawn PW

Preliminary ○ Construction ○ ISSUE ○

Client MR & MRS R. BELLMONT

Job title NEW HOUSE REAR OF THE ORCHARD MAIN STREET

Drawing title FRONT ELEVATION

Drawing No. BA722-SK04