


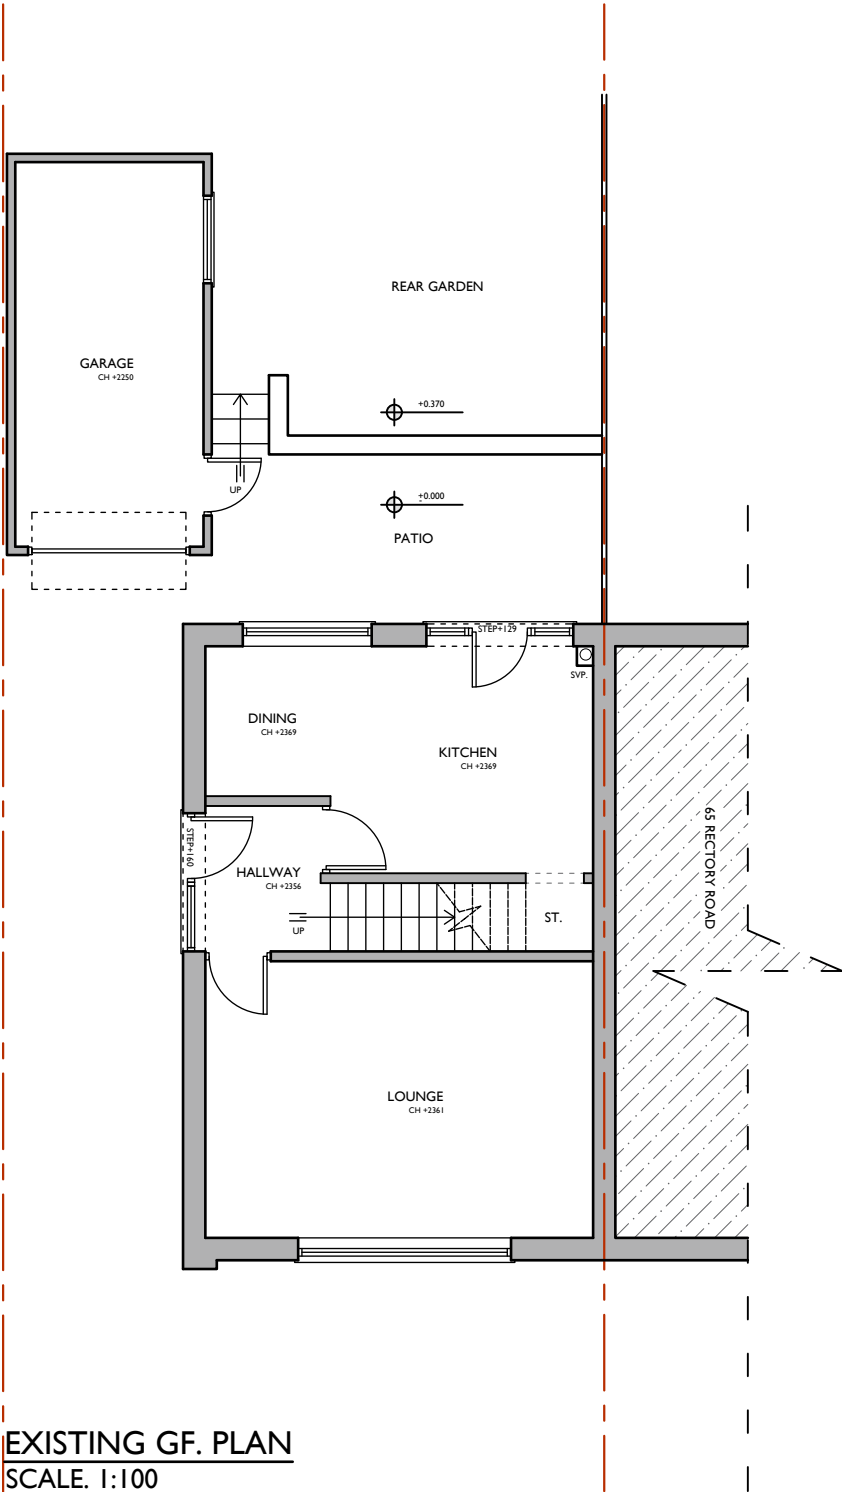

P02	06/11/2023	Amended Issue	ME
P01	31/08/2023	Initial Issue	ME
Rev	Date	Revision Details	Author

- NOTES:
1. Do not scale, plotted dimensions are to be undertaken as current information. All dimensions are to be checked and confirmed on site prior to any works undertaken by the contractor. Any discrepancies found are to be immediately reported to the consultants, if in doubt please ask.
 2. Masterplan Design Ltd have been employed solely for producing Planning / Standard Building Regulations drawings for this project, and will not be held liable for any works conducted on site or elsewhere. Any further services from Masterplan Design Ltd would need to be agreed in writing.
 3. This drawing is the copyright of Masterplan Design Ltd and is intended for the sole use of the person named above. It cannot be reproduced without the permission of Masterplan Design Ltd.

Client	Mr. A Chachi		
Job Ref	63 Rectory Road		
Project Description	Single Storey Side and Rear Extension		
Dwg Title	Existing GF. Plan		
Drawn	Date	Checked	Date
ME	Nov 2023	RK	Nov 2023
Scale	Drawing Size		
1:100	A3		
Dwg Number			Revision
1340-MPD-XX-00-DR-A-0200			P02
Status	Purpose for issue		
S4	PLANNING		



MASTERPLAN
DESIGN

(0116) 319 3870
www.masterplandesign.co.uk
info@masterplandesign.co.uk
The Vicarage, 1 Wood Hill, Leicester, LE5 3JB