


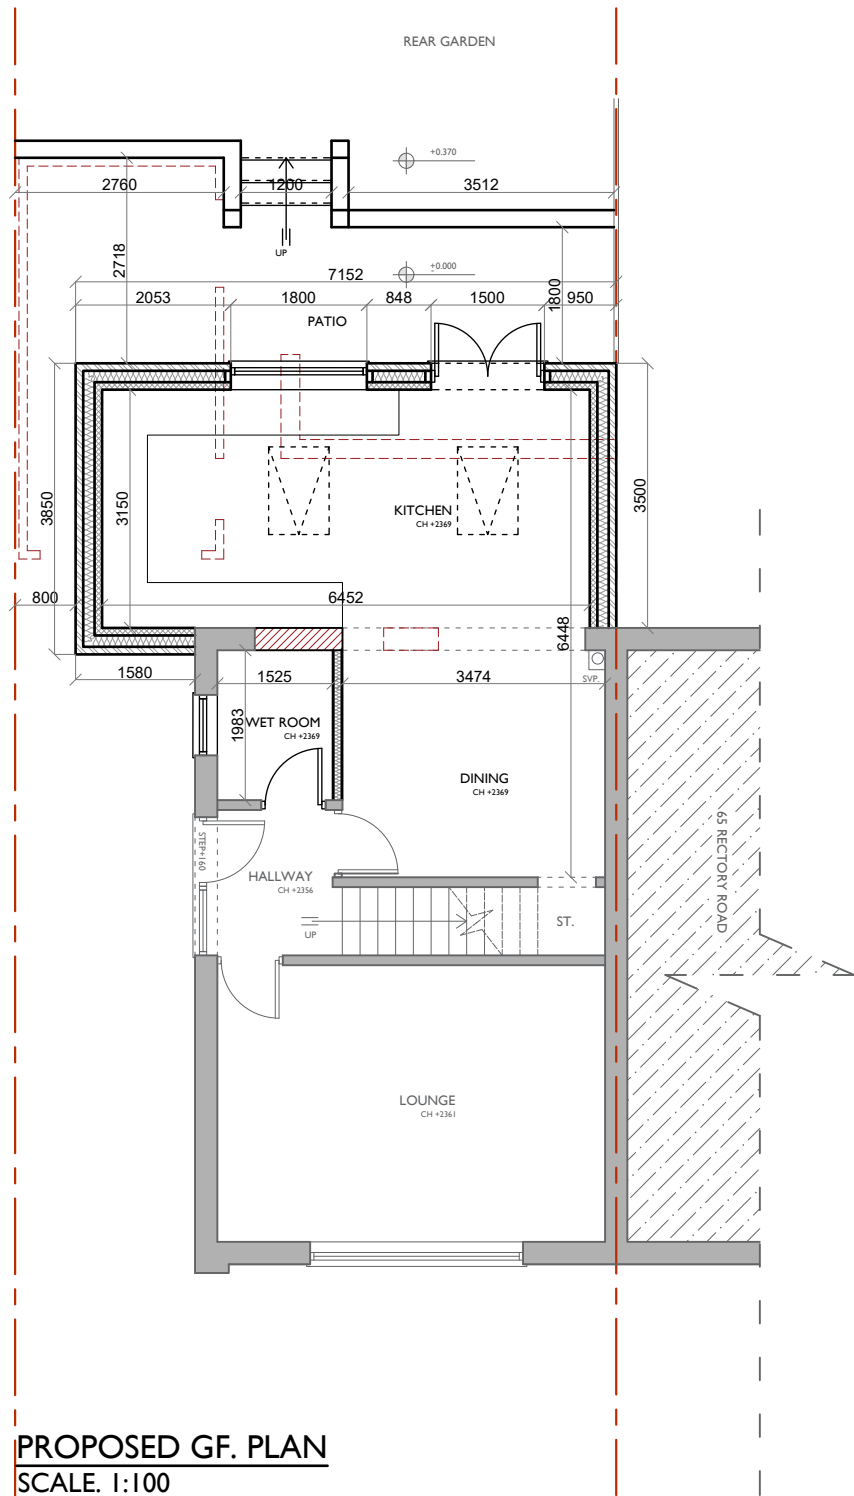

PROPOSED GF. PLAN
SCALE: 1:100

P03	22/12/2023	Planning Issue	ME
P02	06/11/2023	Amended Issue	ME
P01	31/08/2023	Initial Issue	ME
Rev	Date	Revision Details	Author

NOTES:

1. Do not scale, plotted dimensions are to be undertaken as current information. All dimensions are to be checked and confirmed on site prior to any works undertaken by the contractor. Any discrepancies found are to be immediately reported to the consultants, if in doubt please ask.

2. Masterplan Design Ltd have been employed solely for producing Planning / Standard Building Regulations drawings for this project, and will not be held liable for any works conducted on site or elsewhere. Any further services from Masterplan Design Ltd would need to be agreed in writing.

3. This drawing is the copyright of Masterplan Design Ltd and is intended for the sole use of the person named above. It cannot be reproduced without the permission of Masterplan Design Ltd.

Client	Mr. A Chachi		
Job Ref	63 Rectory Road		
Project Description	Single Storey Side and Rear Extension		
Dwg Title	Proposed GF. Plan		
Drawn	Date	Checked	Date
ME	Dec 2023	RK	Dec 2023
Scale	Drawing Size		
1:100	A3		
Dwg Number			Revision
1340-MPD-XX-00-DR-A-1200			P03
Status	Purpose for issue		
S4	PLANNING		