




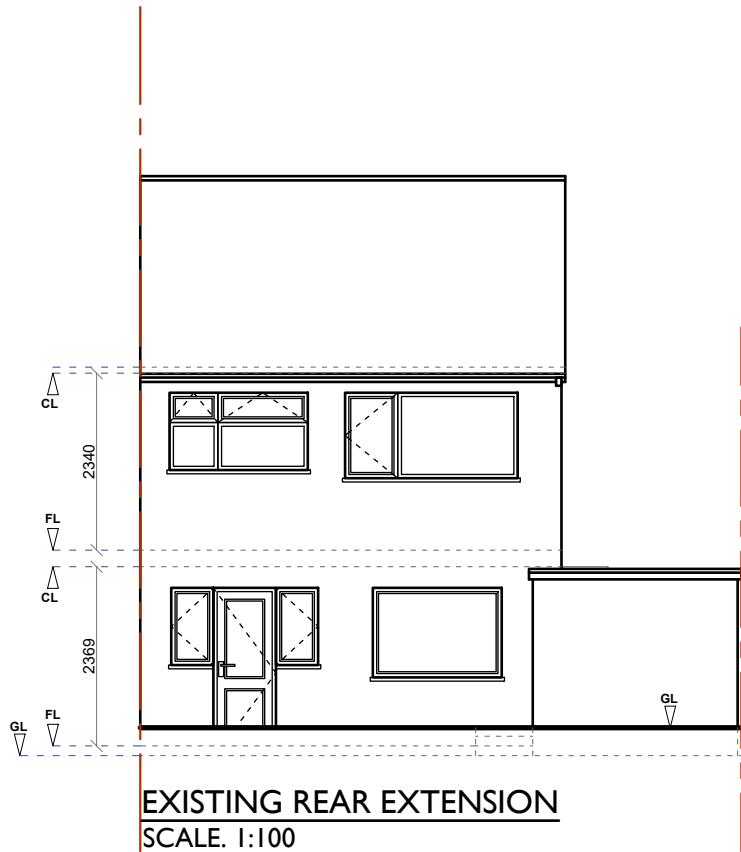

EXISTING REAR EXTENSION  
SCALE. 1:100

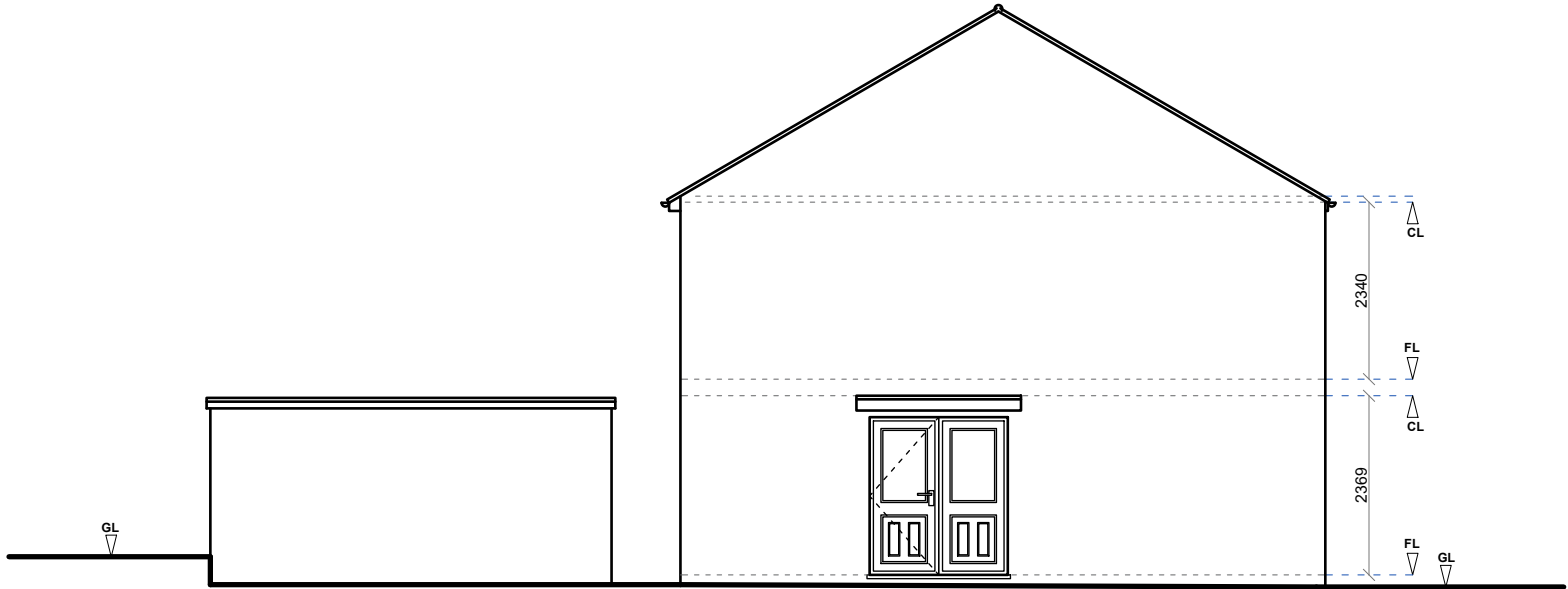

EXISTING SIDE EXTENSION  
SCALE. 1:100

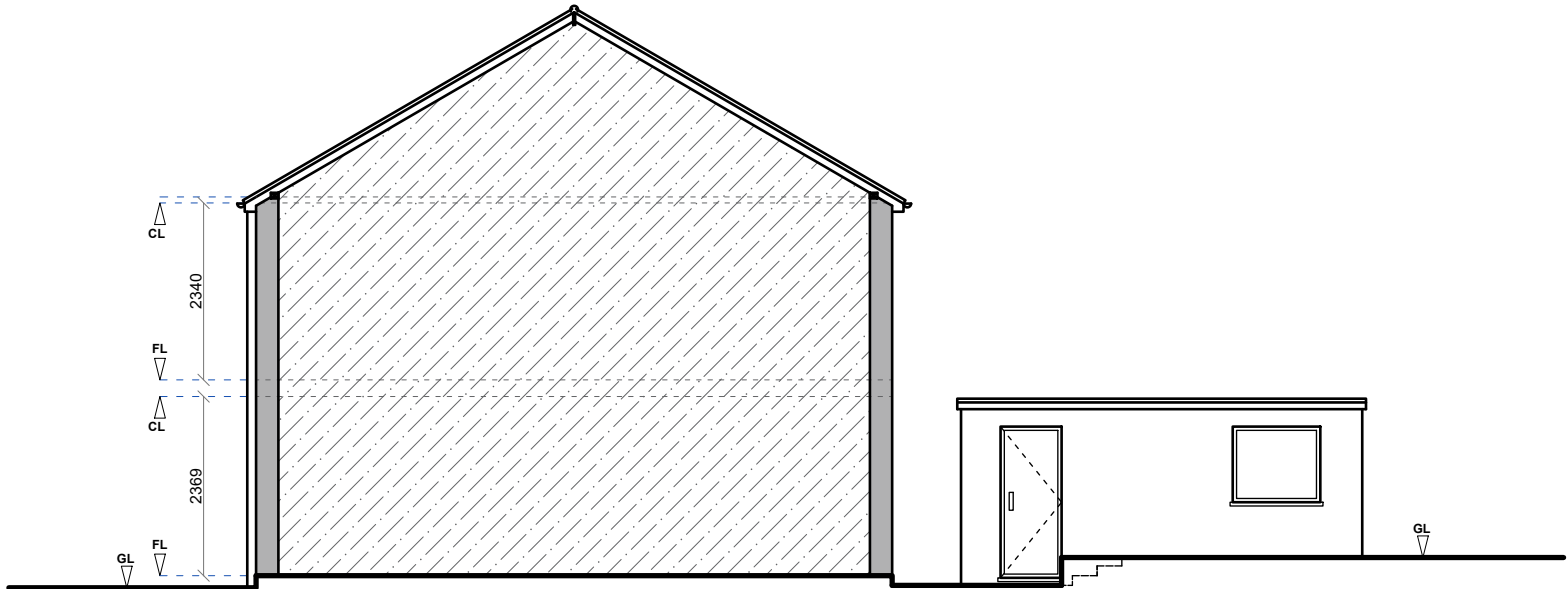

EXISTING SIDE EXTENSION  
SCALE. 1:100

| P02 | 06/11/2023 | Amended Issue    | ME     |
|-----|------------|------------------|--------|
| P01 | 31/08/2023 | Initial Issue    | ME     |
| Rev | Date       | Revision Details | Author |

- NOTES:
1. Do not scale, plotted dimensions are to be undertaken as current information. All dimensions are to be checked and confirmed on site prior to any works undertaken by the contractor. Any discrepancies found are to be immediately reported to the consultants, if in doubt please ask.
  2. Masterplan Design Ltd have been employed solely for producing Planning / Standard Building Regulations drawings for this project, and will not be held liable for any works conducted on site or elsewhere. Any further services from Masterplan Design Ltd would need to be agreed in writing.
  3. This drawing is the copyright of Masterplan Design Ltd and is intended for the sole use of the person named above. It cannot be reproduced without the permission of Masterplan Design Ltd.

|                          |                                       |          |          |
|--------------------------|---------------------------------------|----------|----------|
| Client:                  | Mr. A Chachi                          |          |          |
| Job Ref                  | 63 Rectory Road                       |          |          |
| Project Description      | Single Storey Side and Rear Extension |          |          |
| Dwg Title                | Existing Elevations                   |          |          |
| Drawn                    | Date                                  | Checked  | Date     |
| ME                       | Nov 2023                              | RK       | Nov 2023 |
| Scale                    | Drawing Size                          |          |          |
| 1:100                    | A3                                    |          |          |
| Dwg Number               |                                       | Revision |          |
| I340-MPD-XX-ZZ-DR-A-0400 |                                       | P02      |          |

|        |                   |
|--------|-------------------|
| Status | Purpose for Issue |
| S4     | PLANNING          |