


PILGRIMS GATE ELEVATION


SIDE ELEVATION

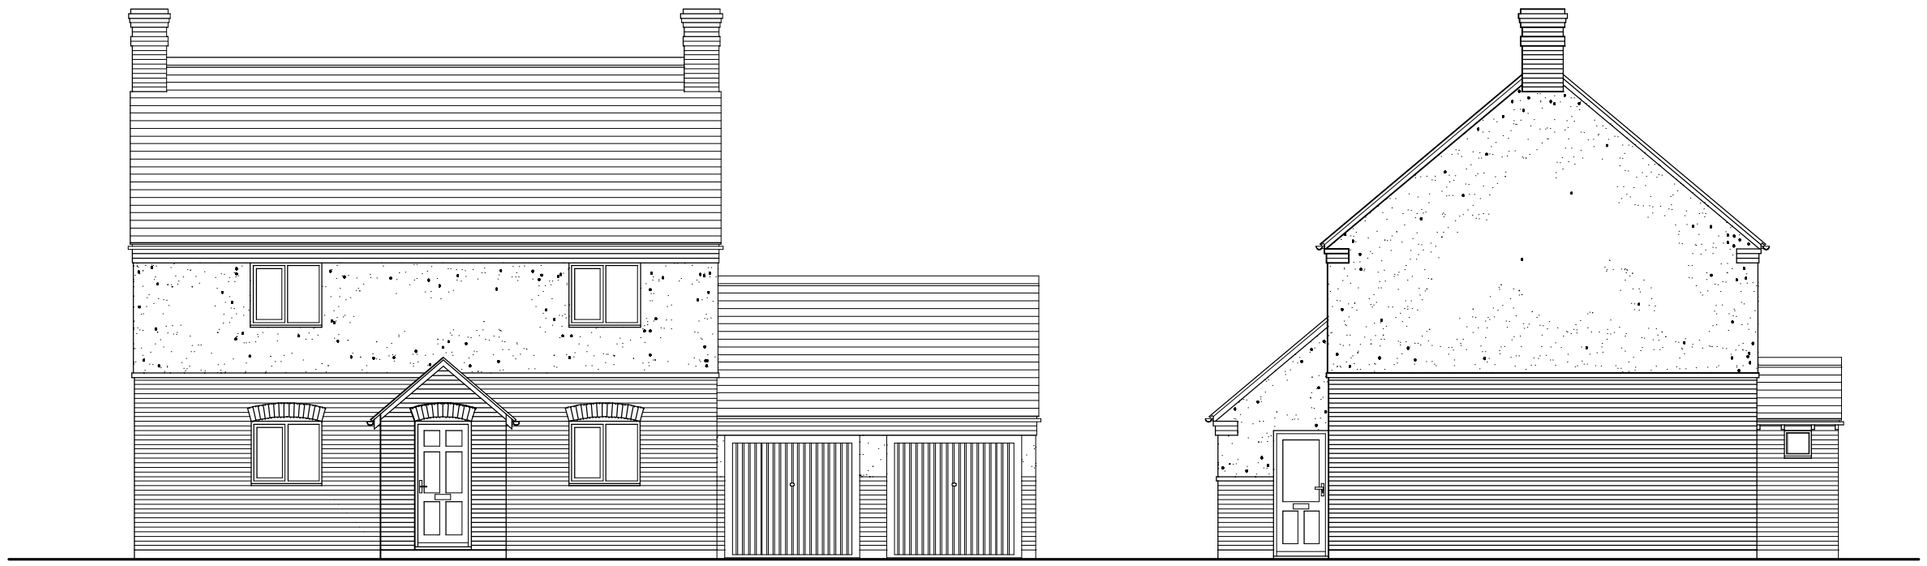


REAR ELEVATION




SIDE ELEVATION

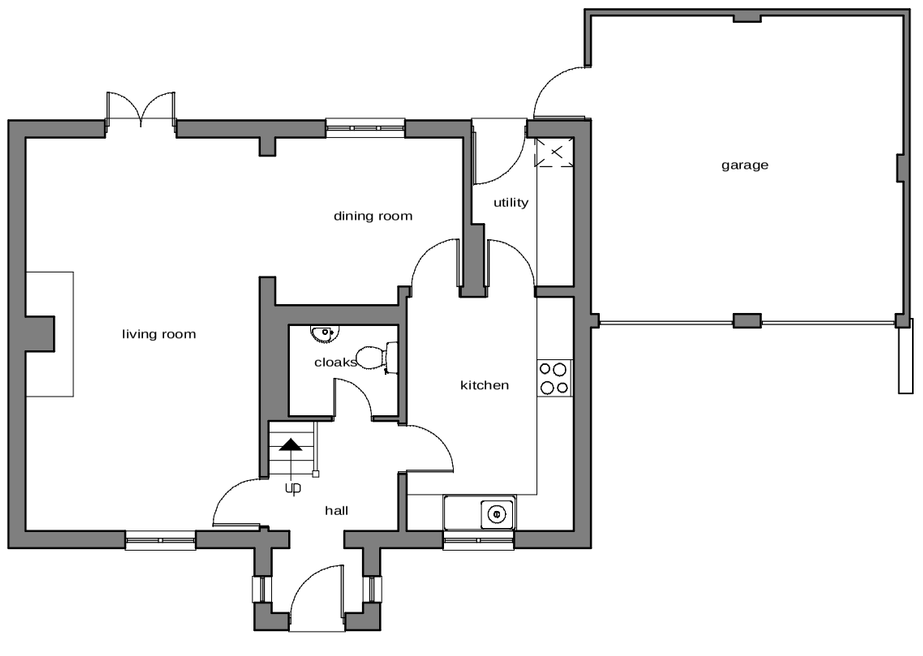

GROUND FLOOR PLAN

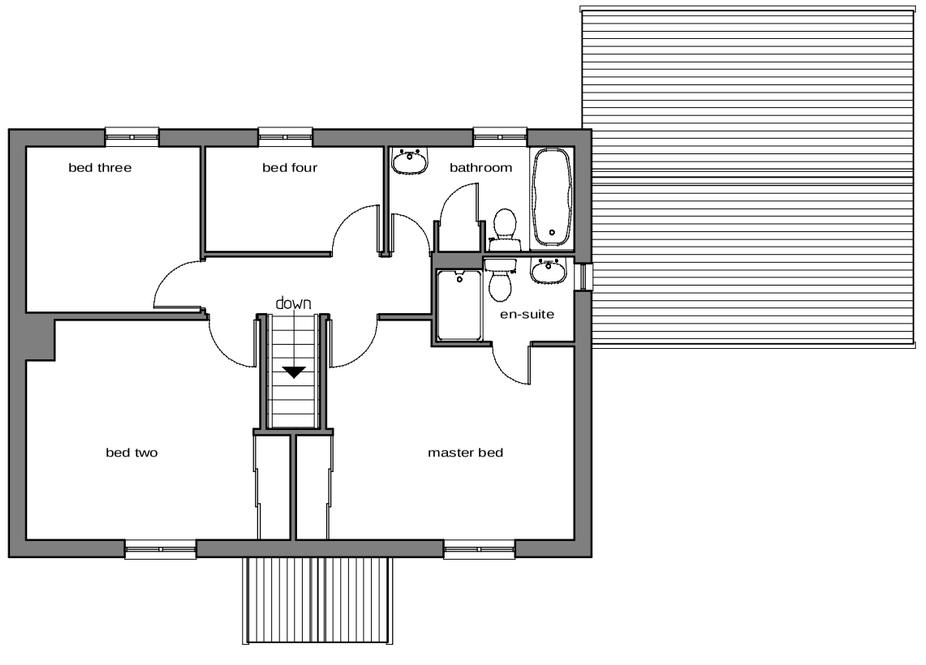

FIRST FLOOR PLAN

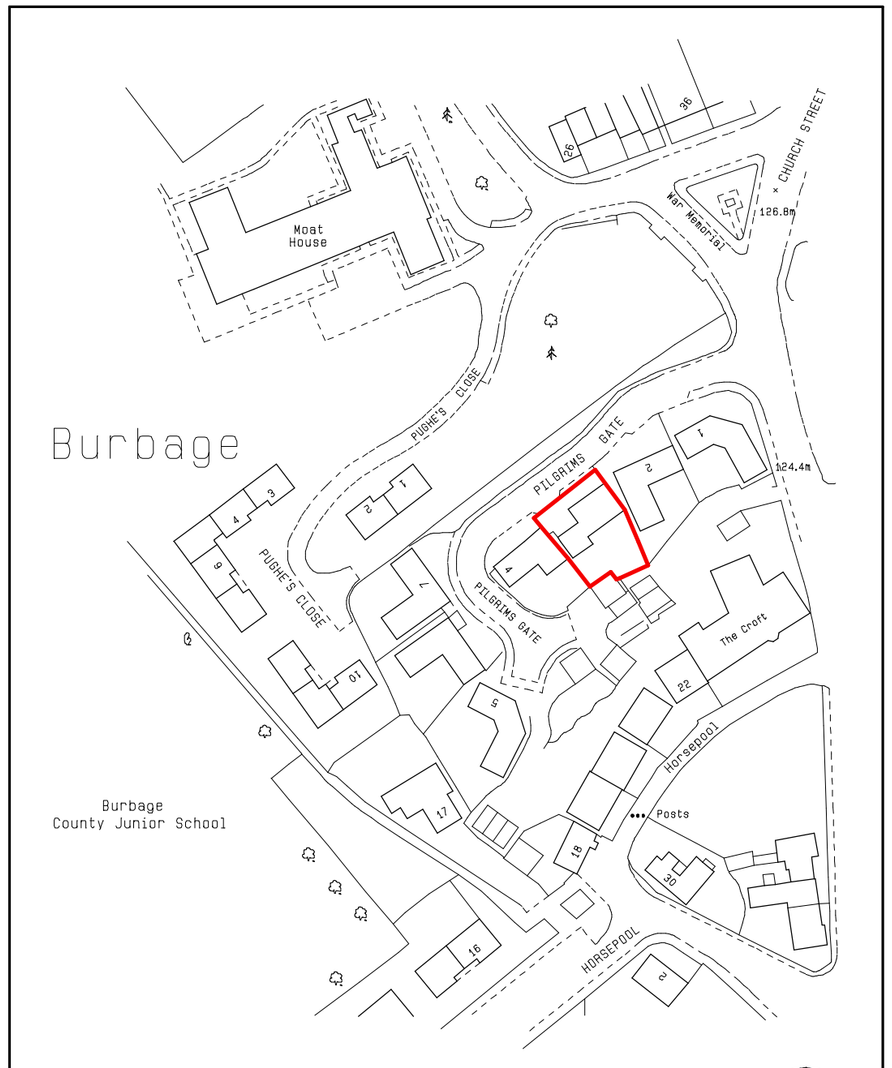

site location plan (1 : 1250)

S A V A G E H A Y W A R D
A R C H I T E C T S
19 Station Rd Hinckley, Leicstershire, LE10 1AW, 01455 635665, FAX- 01455 618971

Client	Mr & Mrs R Earl		
Project	Proposed Extensions & Alterations 3 Pilgrims Gate, Burbage		
Drawing	Survey Drawing		Drawing No 01
Auth	JEH	Date	June 2009
Scale	1 : 100 / 1 : 1250	Job No	09 / 55

THIS DRAWING IS THE COPYRIGHT OF SAVAGE HAYWARD REPRODUCTION IN ANY FORM OF WHOLE OR PART IS FORBIDDEN WITHOUT PRIOR WRITTEN PERMISSION OF THE COPYRIGHT HOLDER
DO NOT SCALE FROM DRAWING AND ONLY FIGURE DIMENSIONS ARE TO BE USED