



PILGRIMS GATE ELEVATION




SIDE ELEVATION

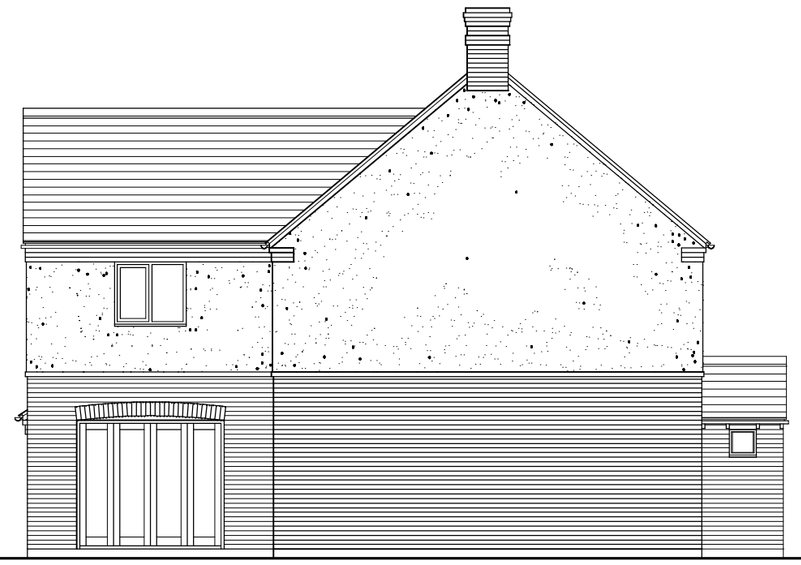

REAR ELEVATION

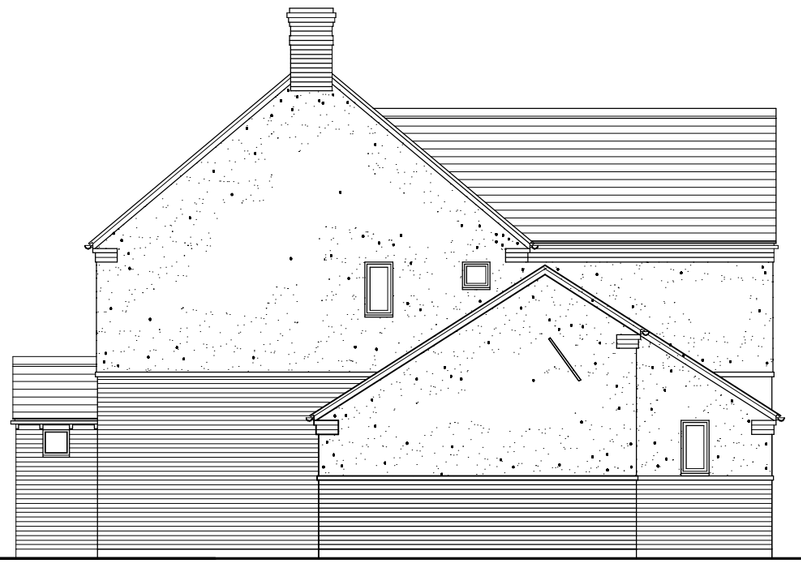


SIDE ELEVATION

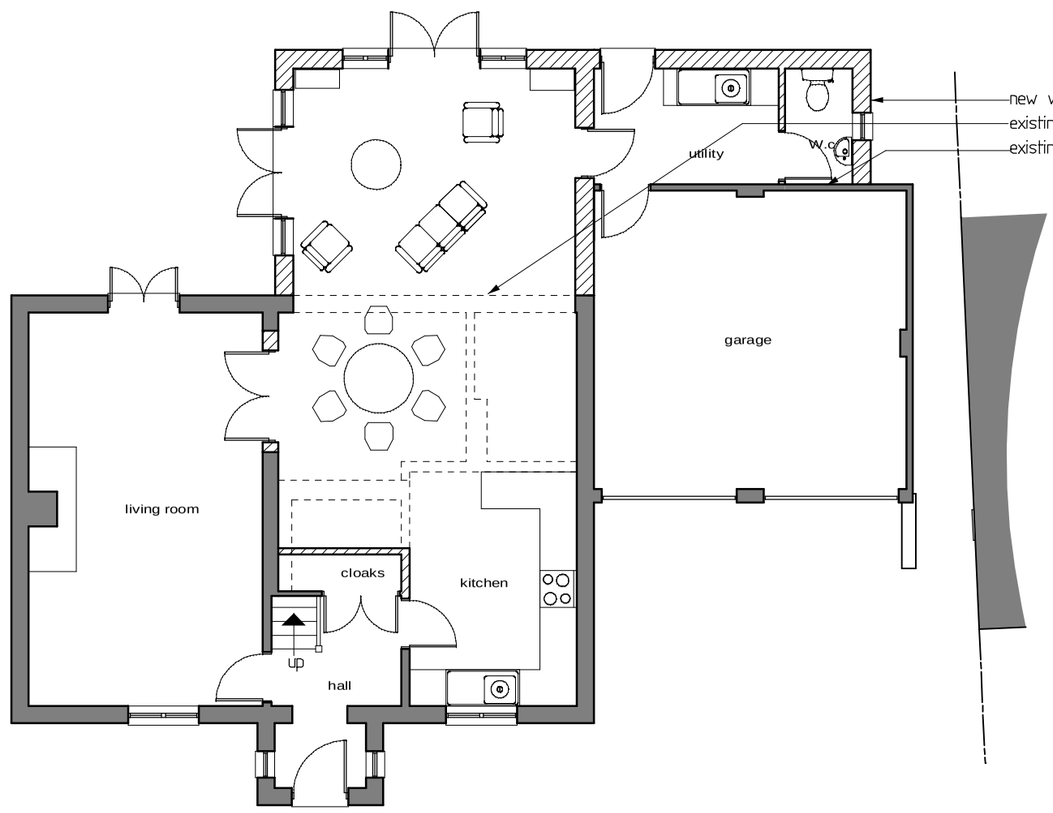


GROUND FLOOR PLAN

new walls to be constructed shown thus
existing walls to be removed shown thus
existing walls to be retained shown thus

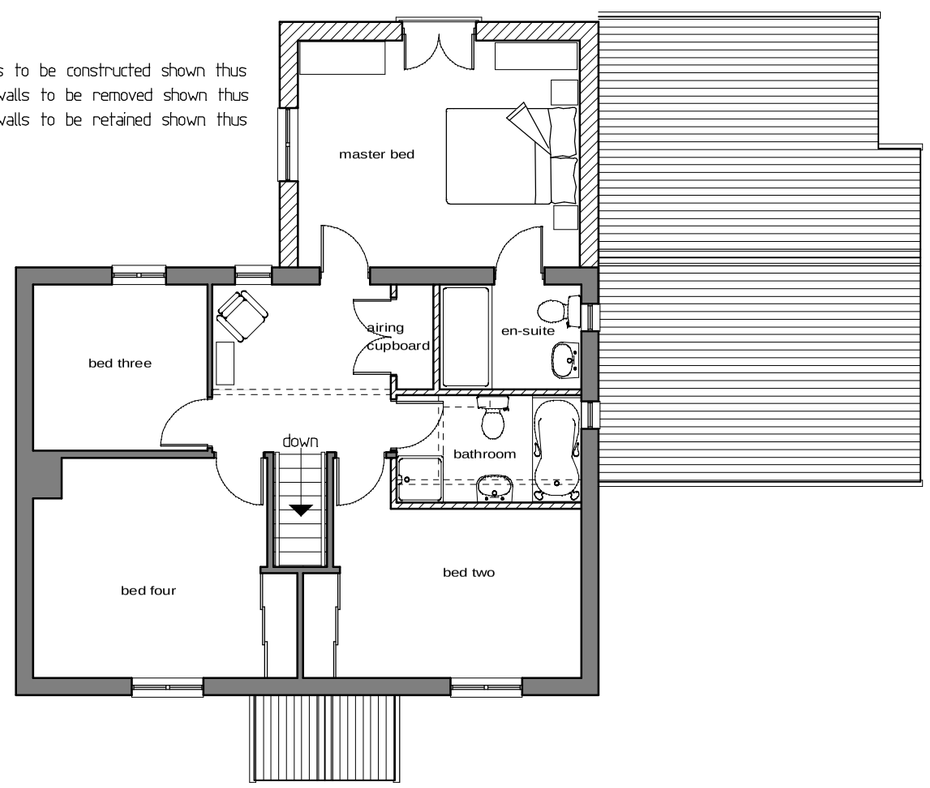

FIRST FLOOR PLAN

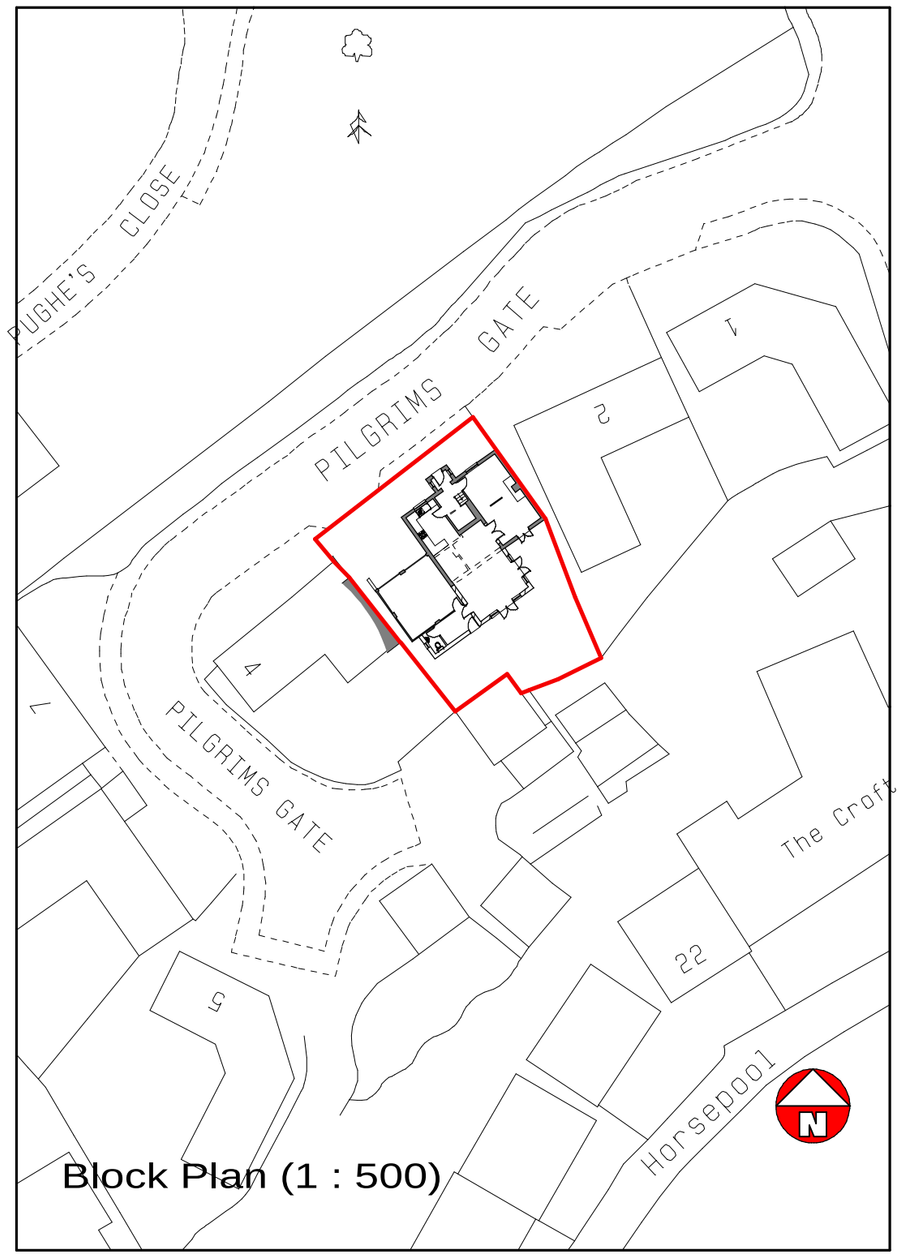

Block Plan (1 : 500)

Revision A - Amendments Via Client - July 2009
Revision B - Amendments Via Client - July 2009

S A V A G E H A Y W A R D
A R C H I T E C T S
19 Station Rd Hinckley, Leicstershire, LE10 1AW, 01455 635665, FAX- 01455 618971

Client	Mr & Mrs R Earl		
Project	Proposed Extensions & Alterations 3 Pilgrims Gate, Burbage		
Drawing	Sketch Scheme Three		Drawing No
Auth	JEH	Date June 2009	04 C
Scale 1 : 100 / 1 : 500		Job No 09 / 55	

THIS DRAWING IS THE COPYRIGHT OF SAVAGE HAYWARD REPRODUCTION IN ANY FORM OF WHOLE OR PART IS FORBIDDEN WITHOUT PRIOR WRITTEN PERMISSION OF THE COPYRIGHT HOLDER
DO NOT SCALE FROM DRAWING AND ONLY FIGURE DIMENSIONS ARE TO BE USED