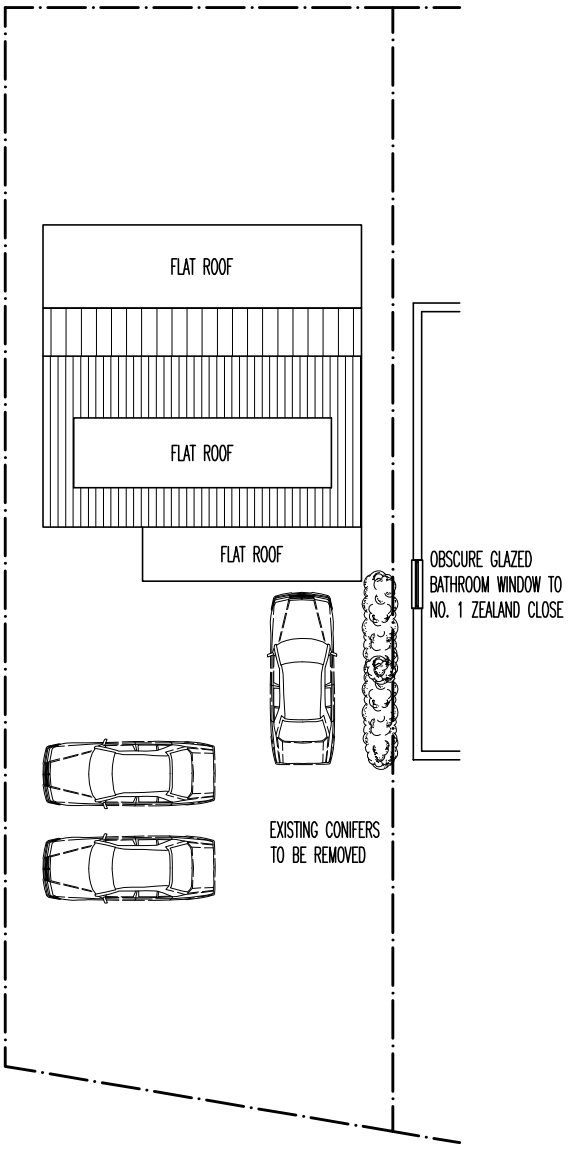

EXISTING SITE PLAN

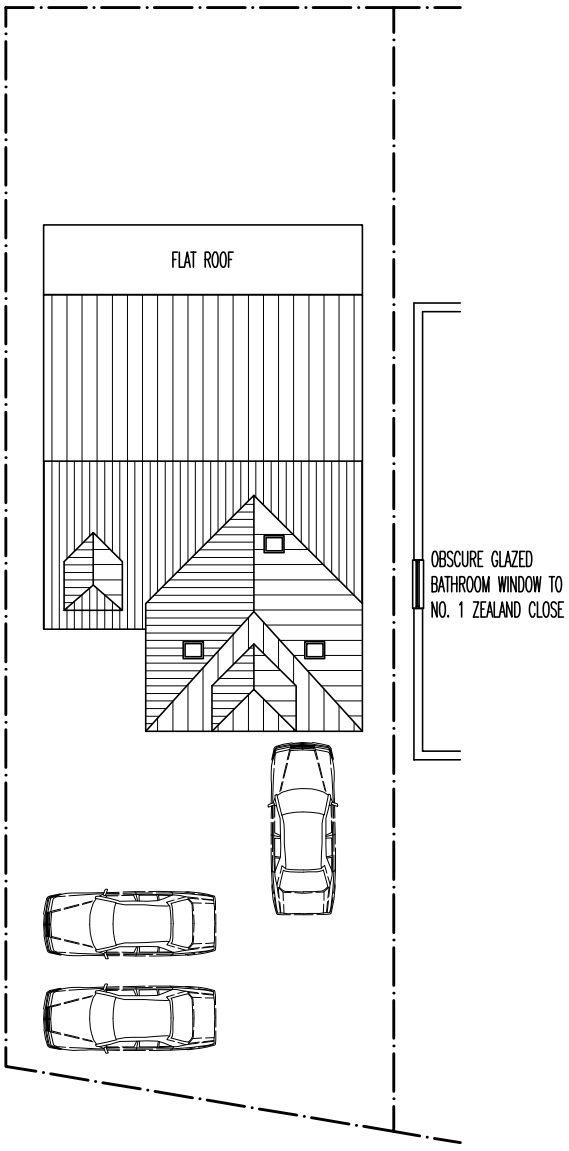

PROPOSED SITE PLAN

Rev.	Date	Description	By	Chk'd
A01	26.08.09	AMENDED IN ACCORDANCE WITH PLANNERS COMMENTS REFER TO ATTACHED LETTER	SJN	

Client	MR D HOLMAN 20 LANESIDE DRIVE, HINCKLEY,	Drawn by SJN	Checked by
Project	LEICESTER. LE10 1TG. EXTENSION TO FRONT OF HOUSE	Scale 1:200	Date AUGUST 2009
Drawing Title	EXISTING & PROPOSED SITE PLANS	Project No. 2009	Dwg. No. BLD[21]003
			Revision A01