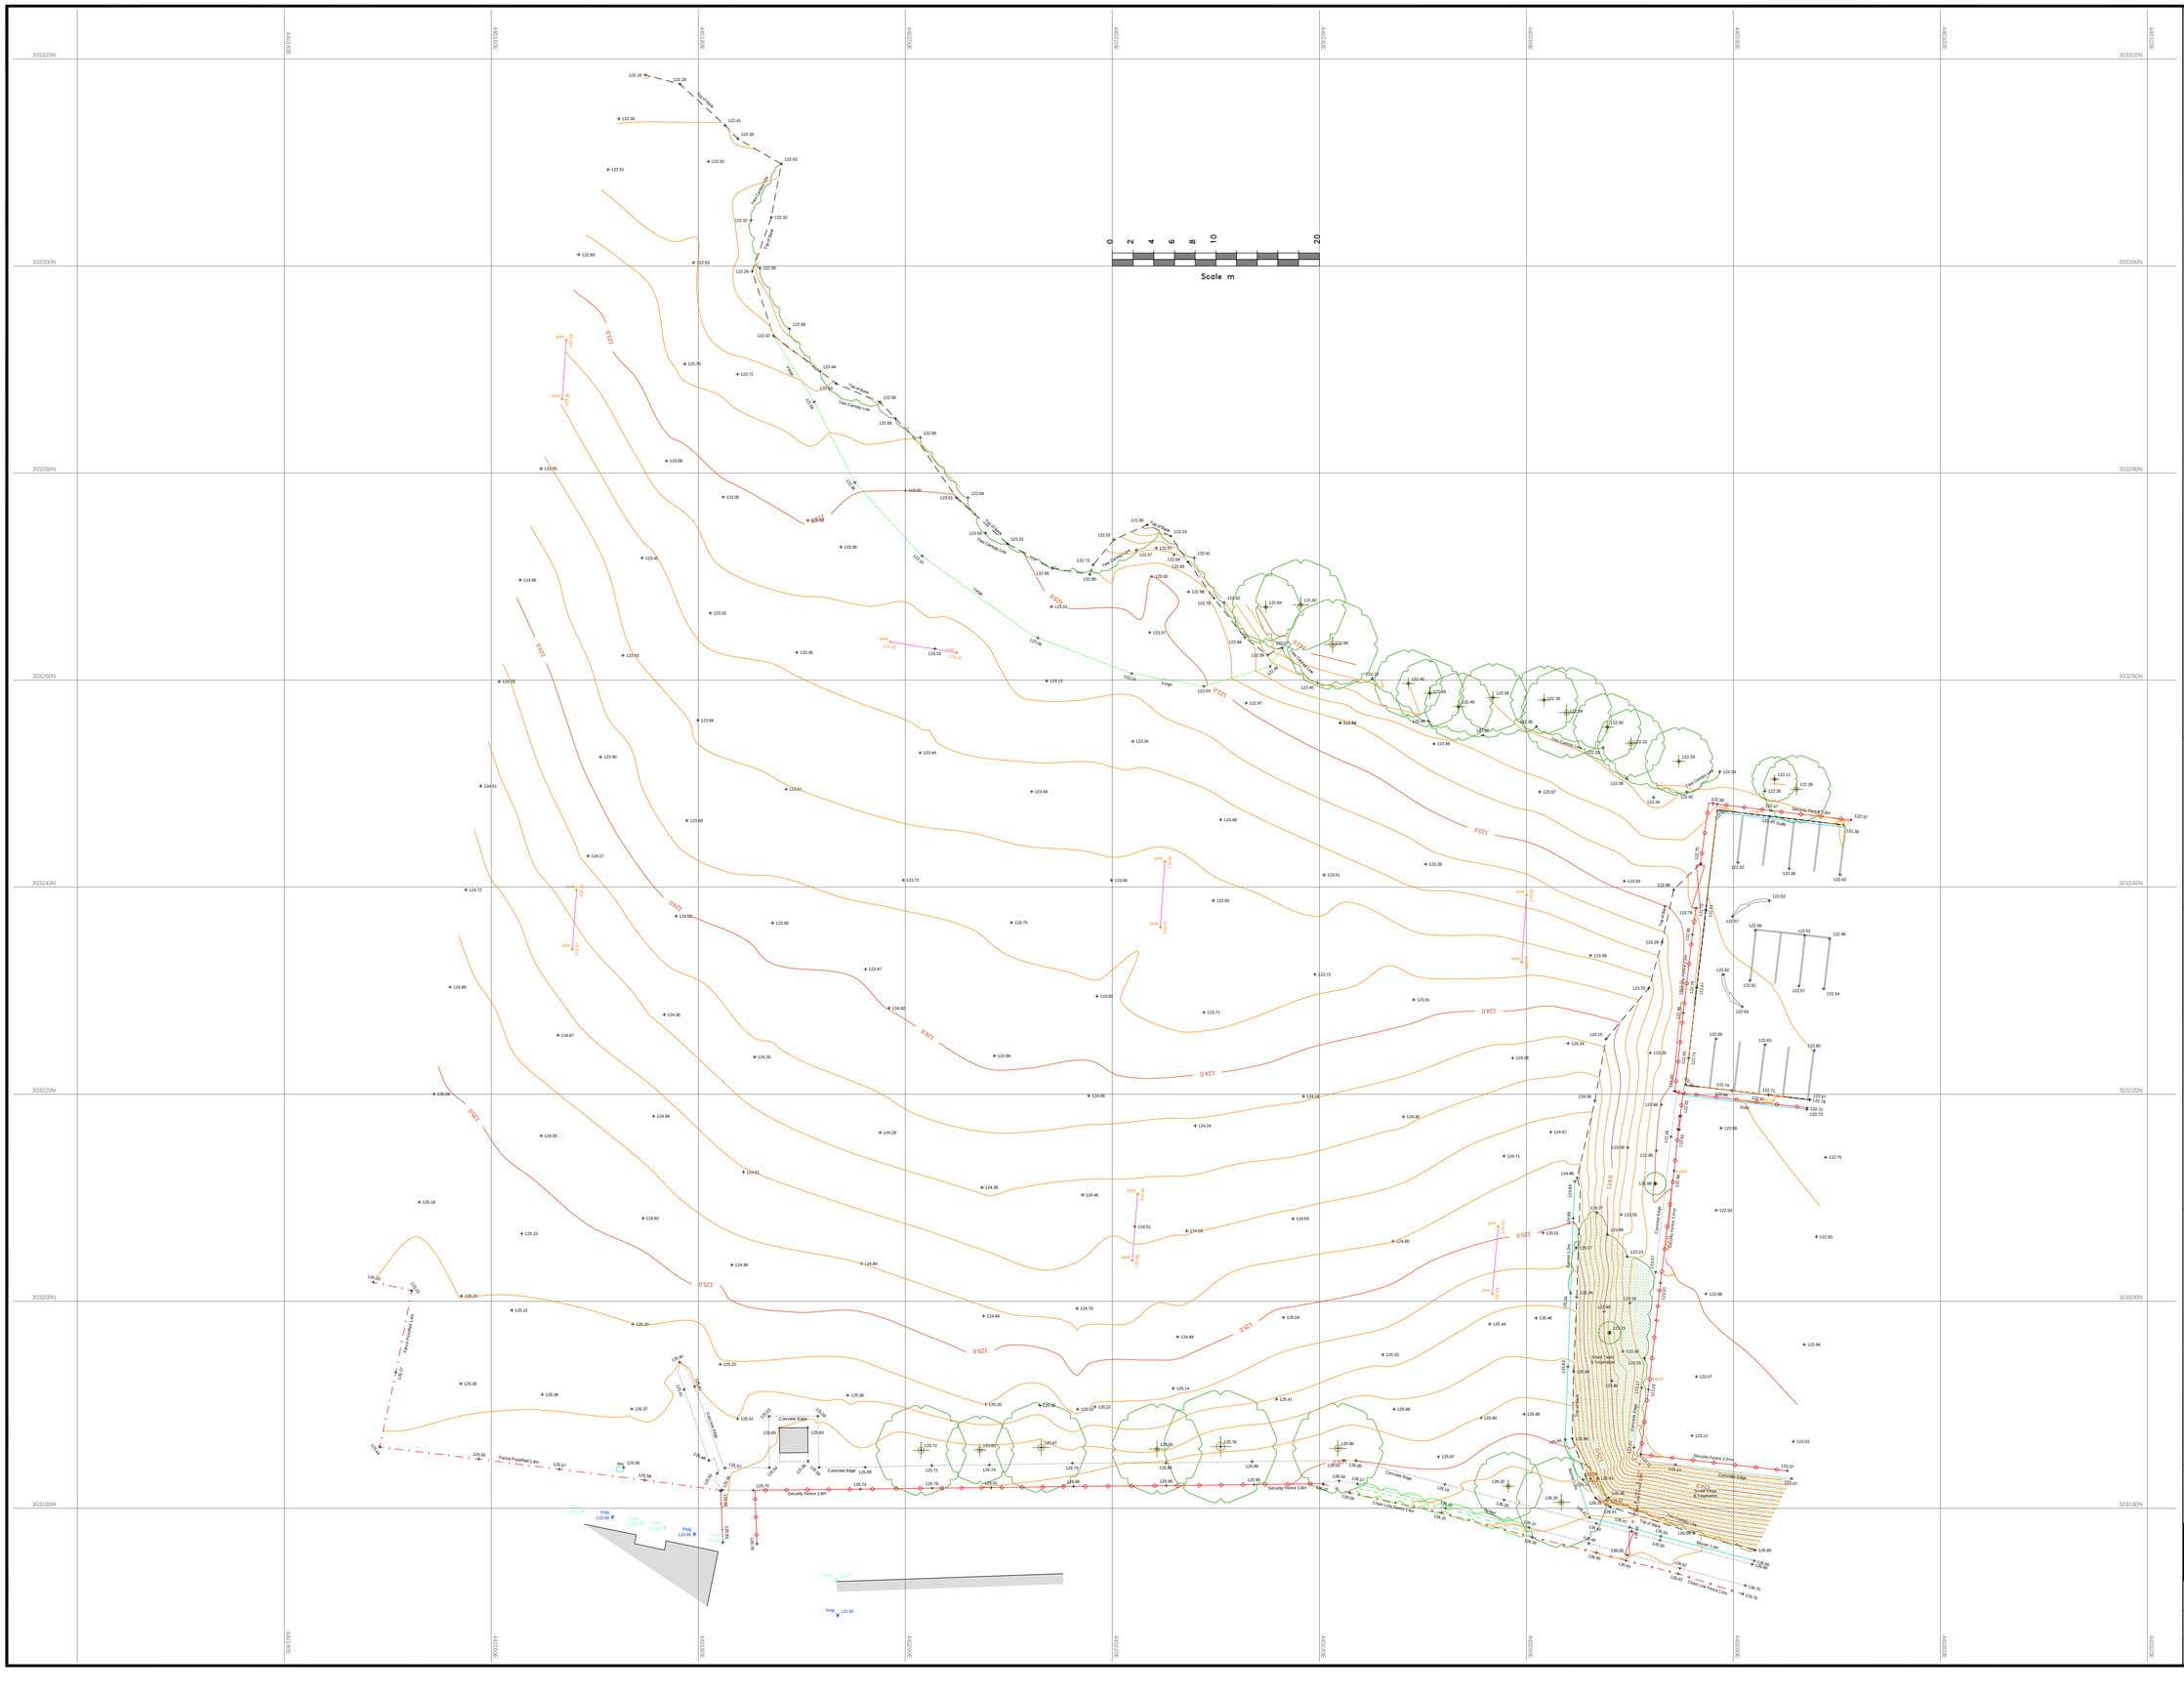


Notes :

This plan should only be used for its original purpose. SV Surveying Ltd accepts no responsibility for this plan if supplied to any other party other than the original client.

All dimensions / levels should be checked on site prior to design and construction.

Drainage information (where applicable) has been visually inspected from the surface and should be treated as approximate only.

Tree information (where applicable) has been surveyed from ground level and therefore should be treated as approximate only.

Contours are drawn at 0.2m intervals

The survey has been fixed to GPS OSGB 1936 using the active GPS network.

Legend:

Building Canopy / Overhang		Trig Pillar	Trig
Buildings / walls		Ridge Level	Ridg
Kerb line		Eave Level	Eave
Concrete edge		Dpc Level	DPC
Ground level		Floor Level	FL
Barrier		Soffit Level	Soff
Hedge		Control Box	TBox
Security Fence		Lamp Post	LP
Metal Fence		Sign Post	SP
Open Fence		Post	post
Overhead Powerline		Flag Staff	FS
Chambers		Gas Marker	MA
Survey Station & Name	STN1	Electric Post	EP
Bench Mark	BM1	Telegraph Post	TP
Temporary Bench Mark	TBM1	Pipe Invert	Invt
		Gully	GU
Tree / Sapling		Rodding Point	RP
Area Of Undergrowth		Bt Cover	BT
		Cover Unknown	CO
Gate		Electricity Cover	EC
		Fire Hydrant	FH
Inspection chamber	IC	Gas Cover	GAS
Cover level	CL	Stop Valve	SV
Invert level	IL	Tv Cover	TV
Pipe invert (diameter)	Inv Ø0.25	Water Meter	WM
Gully	Gy	Bollinda Beacon	BB
Back Gully	Bgy	Bollard	Bol
Manhole	MH	Bus Stop	BS
		Earthing Rod	ER
		Post Box	Box
		Wte Stone	MS
		Traffic Light	TL
		Gas Valve	GV
		Peg	peg

SV SURVEYING

LAND SURVEYS + COMPUTER MODELLING
BUILDING SURVEYS + SITE ENGINEERING

SV SURVEYING LTD
76B MARKET STREET
ASHBY-DE-LA-ZOUCH
LEICESTERSHIRE
LE65 1AP

Tel 01530 560837
Fax 01530 560123
Email: info@svsurveying.co.uk
www.svsurveying.co.uk

Project
SURVEYORS TO EDUCATION LTD
THE MARKET BOSWORTH SCHOOL

Drawing
TOPOGRAPHIC SITE SURVEY

Scales	Drawn/Paper Size
1:200	RW/A0
Survey Date	**Drawing No**
14-05-2015	15099-15-01

DO NOT SCALE

(c) Convrioht SV Surveving Ltd 2015.