



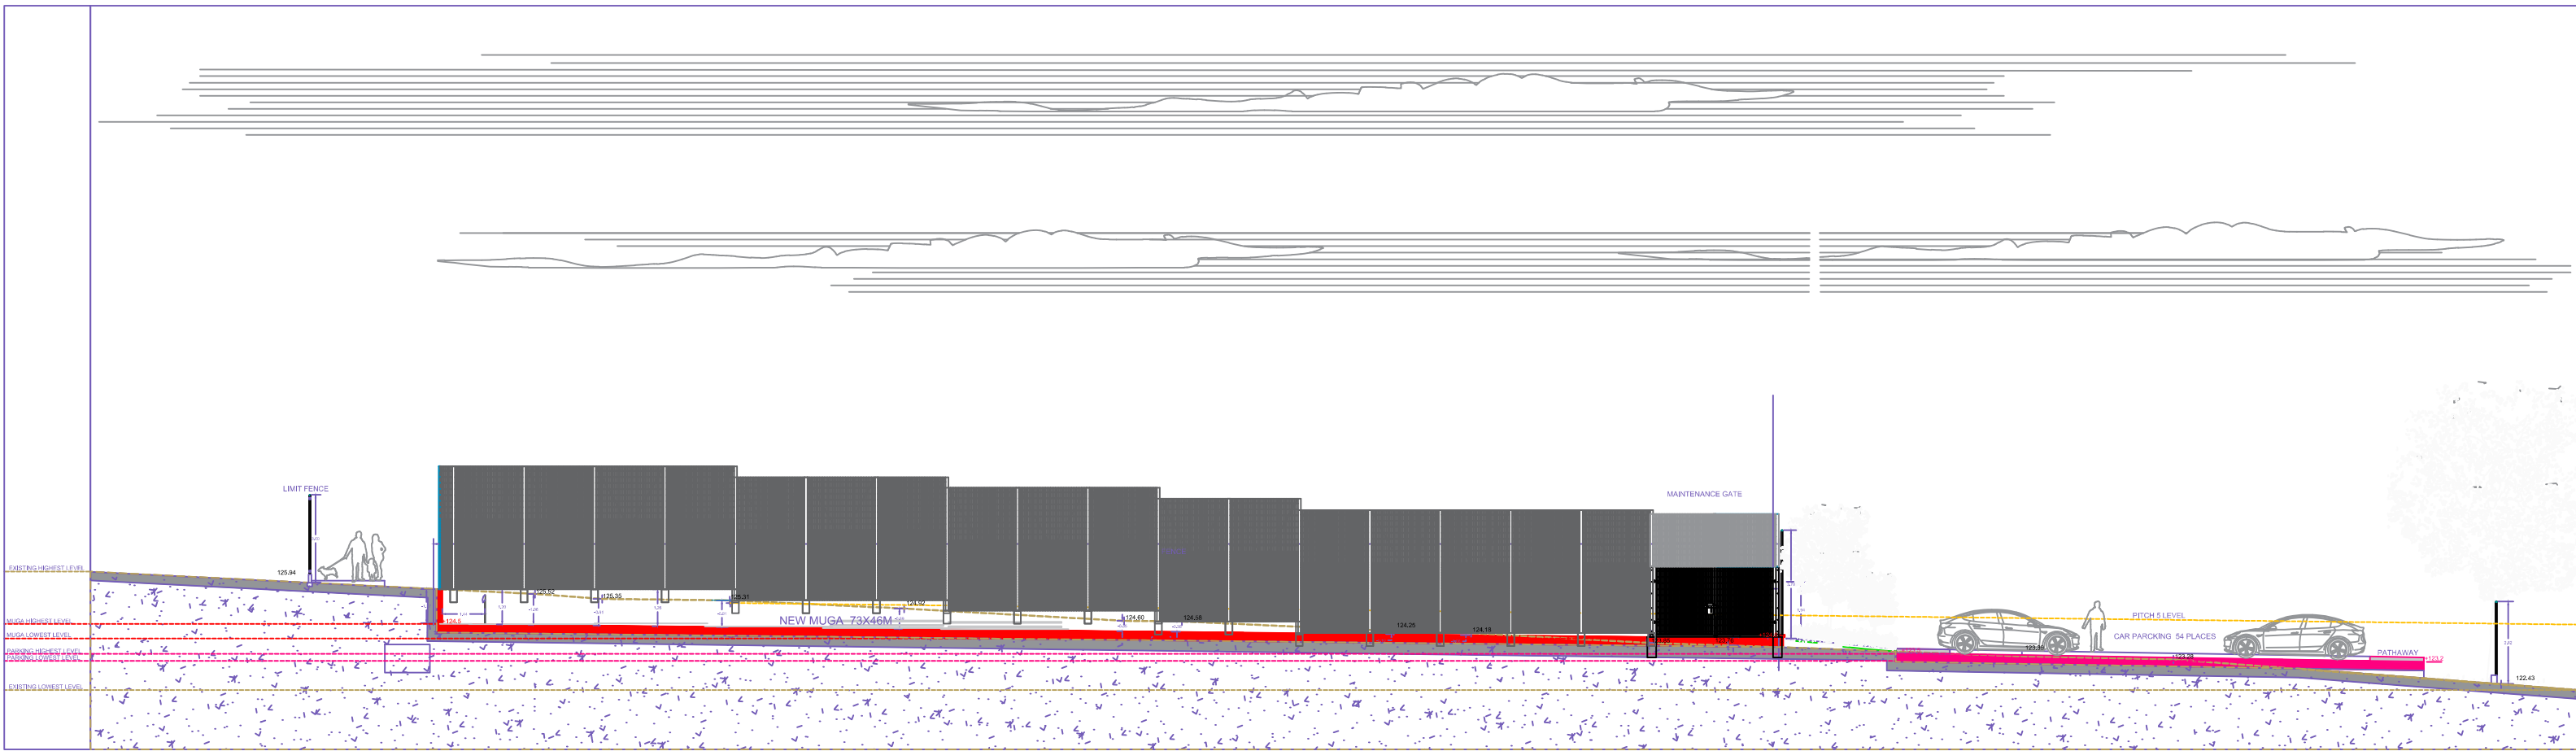

MUGA AND CAR PARK SECTION

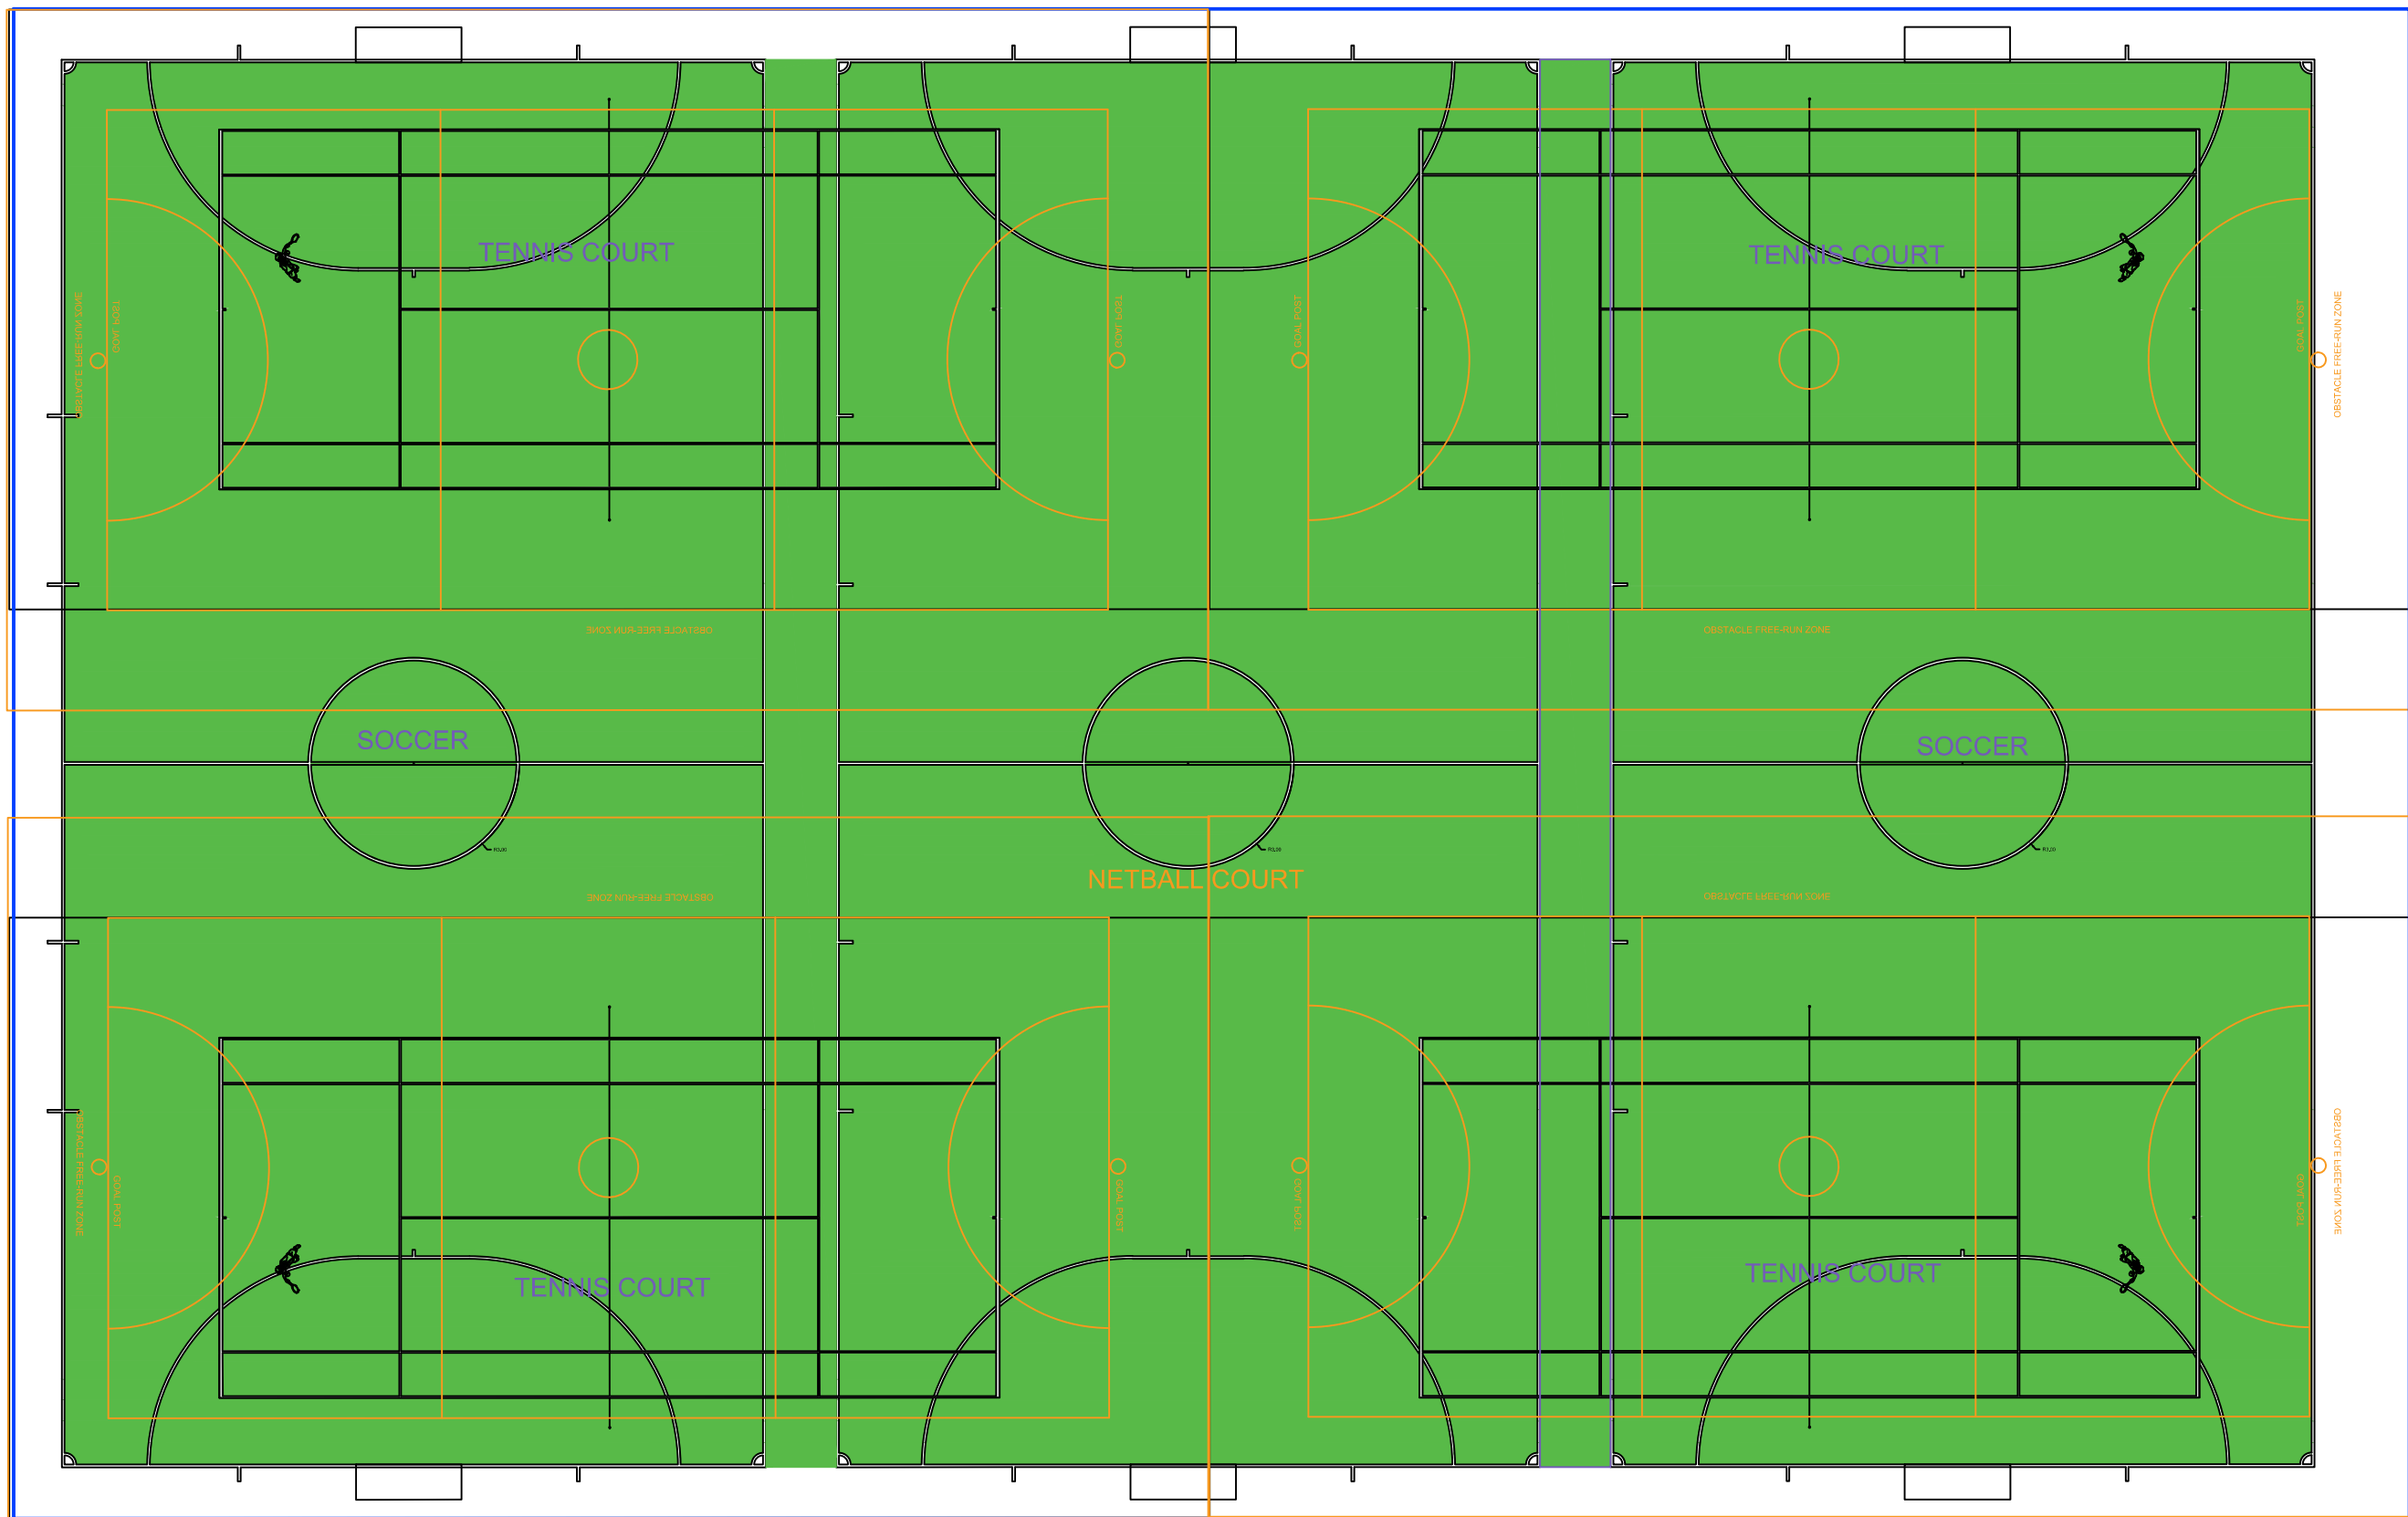

MUGA COMBINED PLAN

Client:	
THE MARKET BOSWORTH SCHOOL	
Project:	
.NEW ATP & PARKING AREA	
Title:	
LAYOUT & SECTION	
Drawn by:	Checked by:
Scale:	Original size:
Date:	
Drawing Number:	